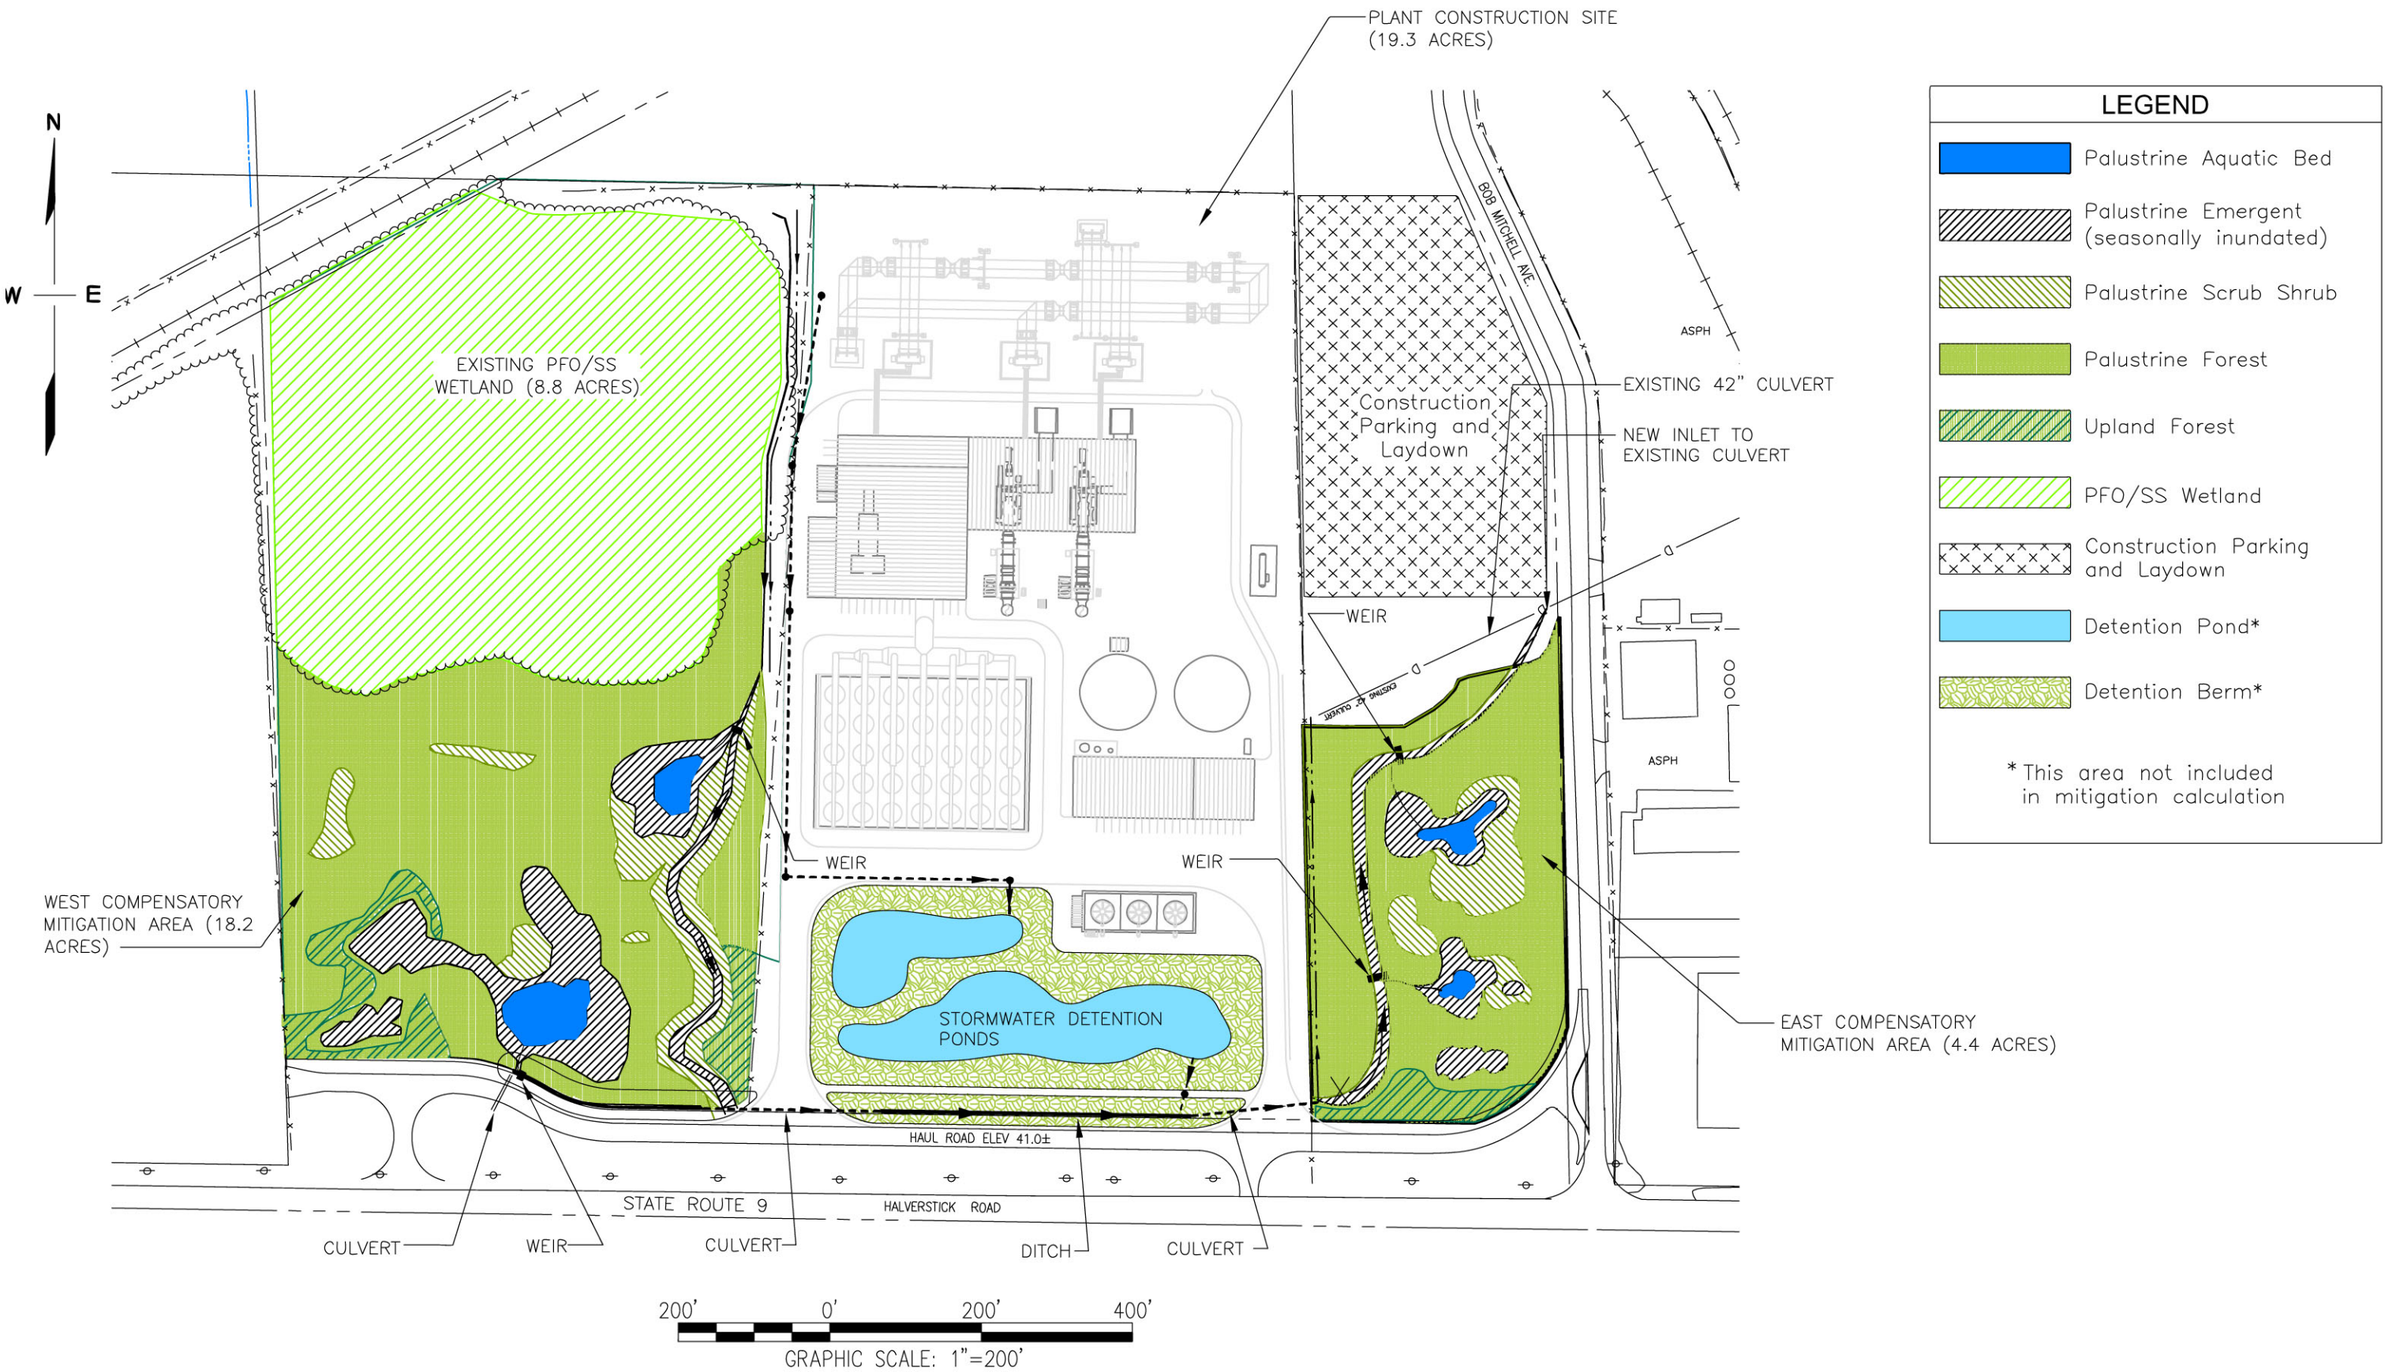

01332.01 (2/02)

Source: URS Consultants Revised 9/20/01

Jones & Stokes

Figure 3.5-2
Wetlands Compensatory Mitigation Site Plan