Construction Stormwater Pollution Prevention Plan

Vancouver Energy
EFSEC Application for Site Certification No. 2013-01
Docket No. EF131590

Appendix A
Site Plan

Copyright © R&M ENGINEERIGN CONSULTANTS. All Rights Reserved.

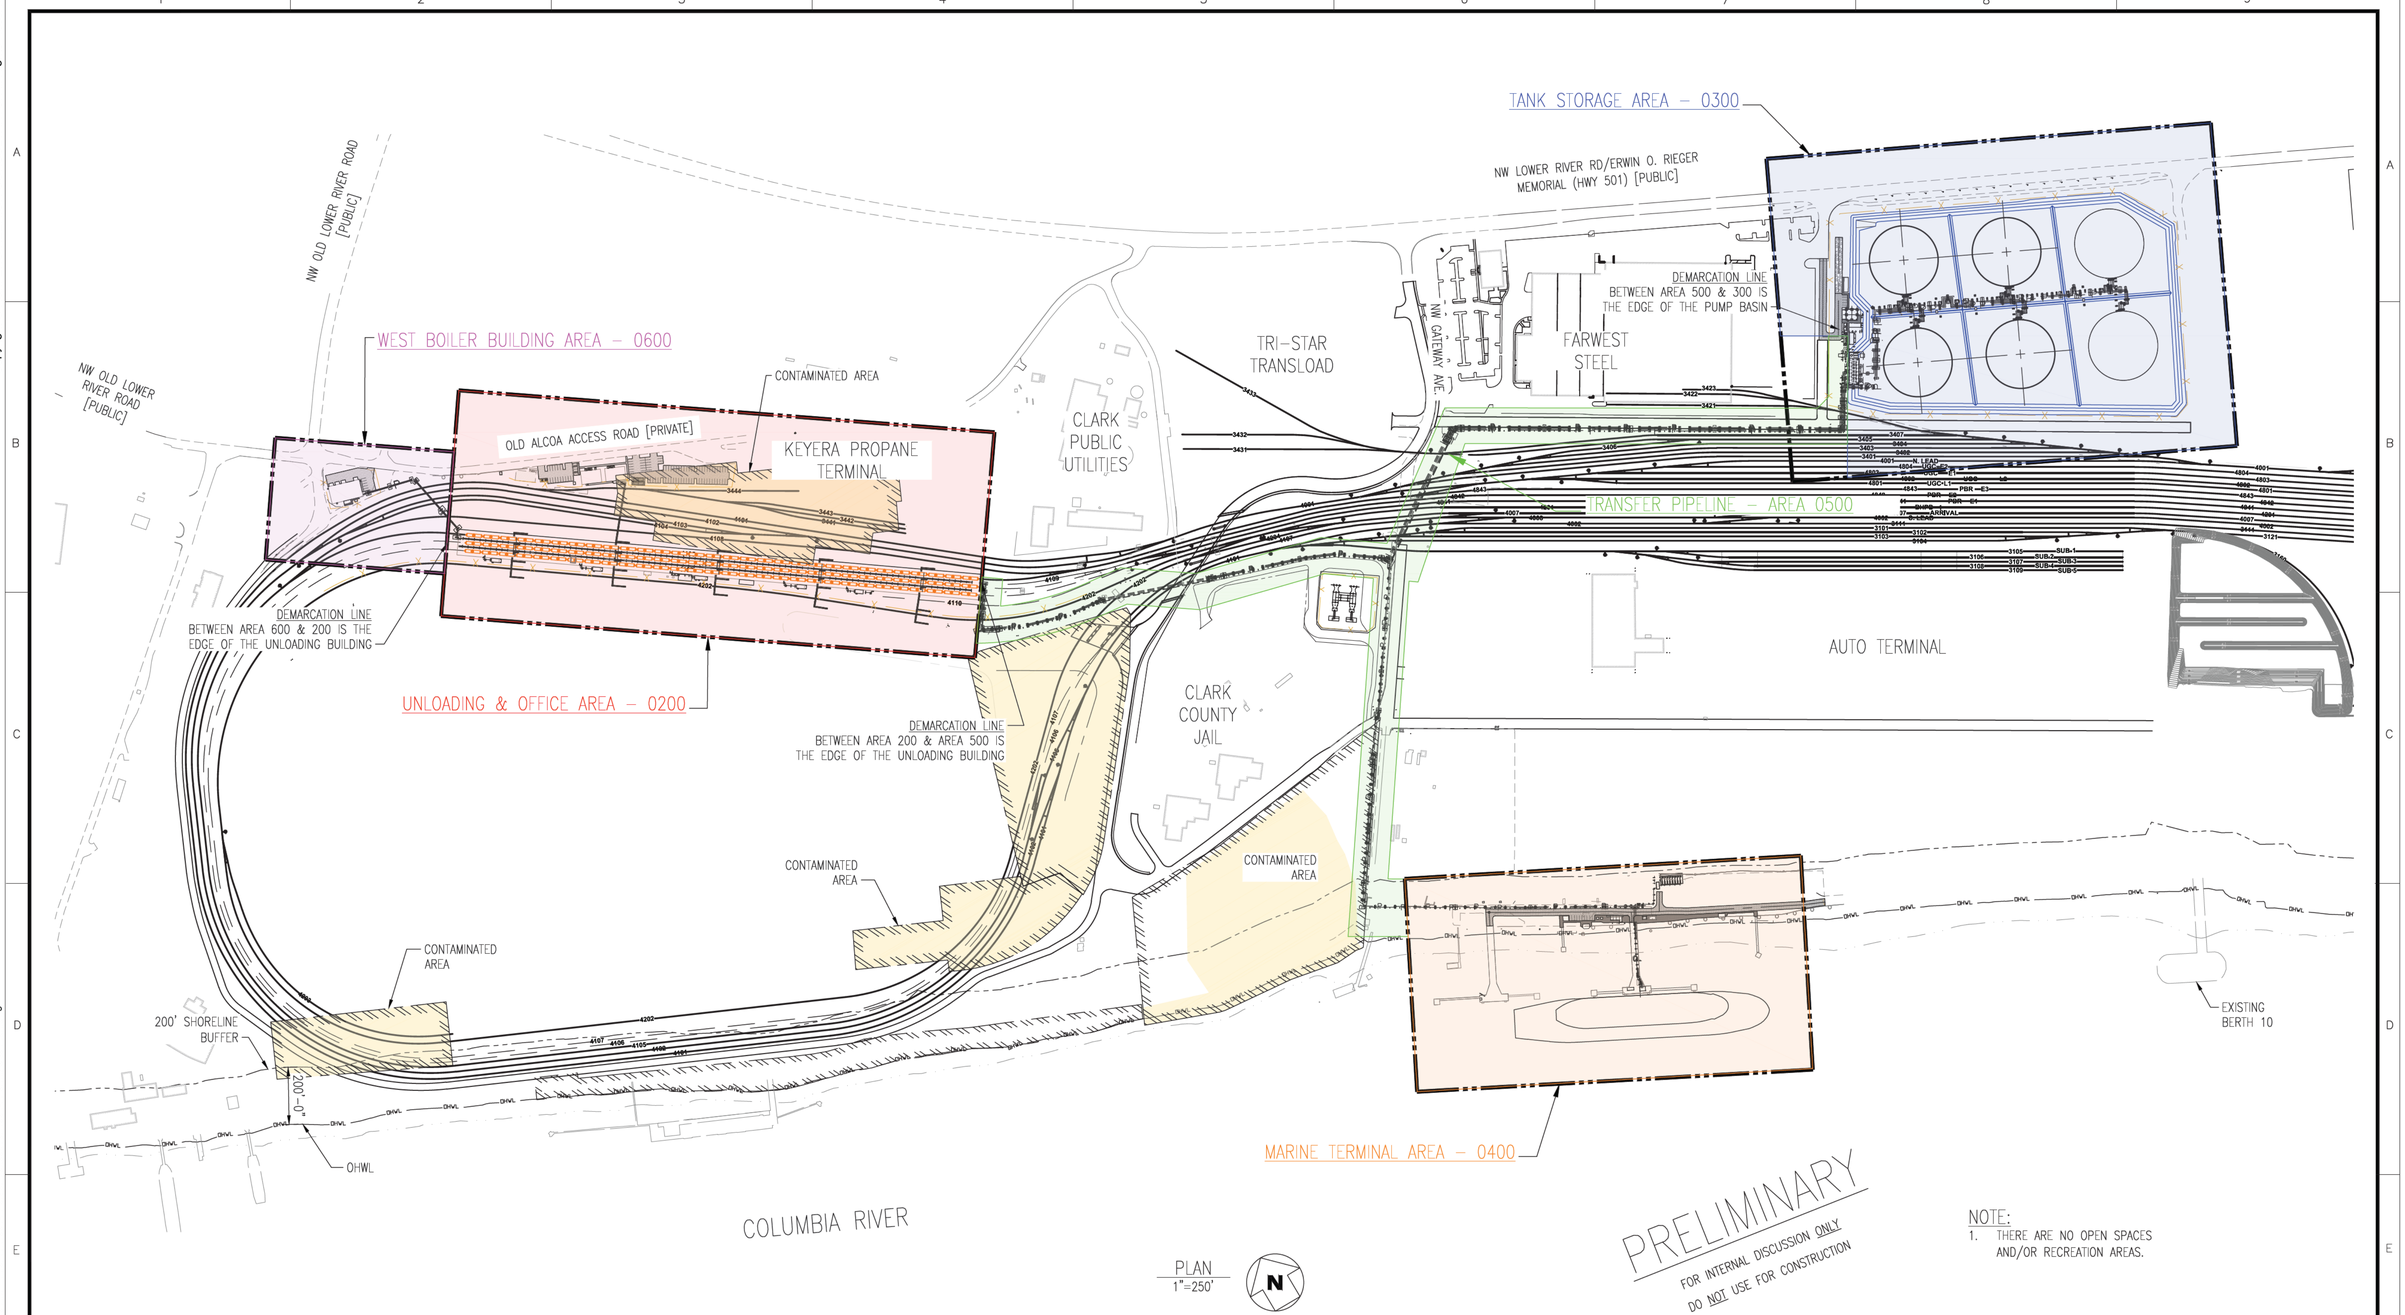

NOTE:
1. THERE ARE NO OPEN SPACES AND/OR RECREATION AREAS.

NO.	DATE	REVISION	BY	CK'D	APP

R&M ENGINEERING CONSULTANTS
SALT LAKE CITY, UTAH
(801)263-3419
13014

VANCOUVER ENERGY
Tesoro Savage Petroleum Terminal LLC

PROJECT: VANCOUVER ENERGY
PORT OF VANCOUVER, WASHINGTON

DESCRIPTION: OVERALL SITE PLAN

DESIGN:		START DATE:	05-06-13	SCALE:	1"=250'
DRAWN:	JBH	PRINT DATE:	02-26-15	PROJECT MANAGER:	DC
CHECKED:		APPROVED:		SIAAE:	24x36
DRAWING NUMBER				SHEET	REV.
0100-SP-001				1/1	

Last Saved by: Jeff.hale on: Feb 26, 2015 10:36 AM File: W:\13014 Port of Vancouver\13014 Permit Site Plan.dwg