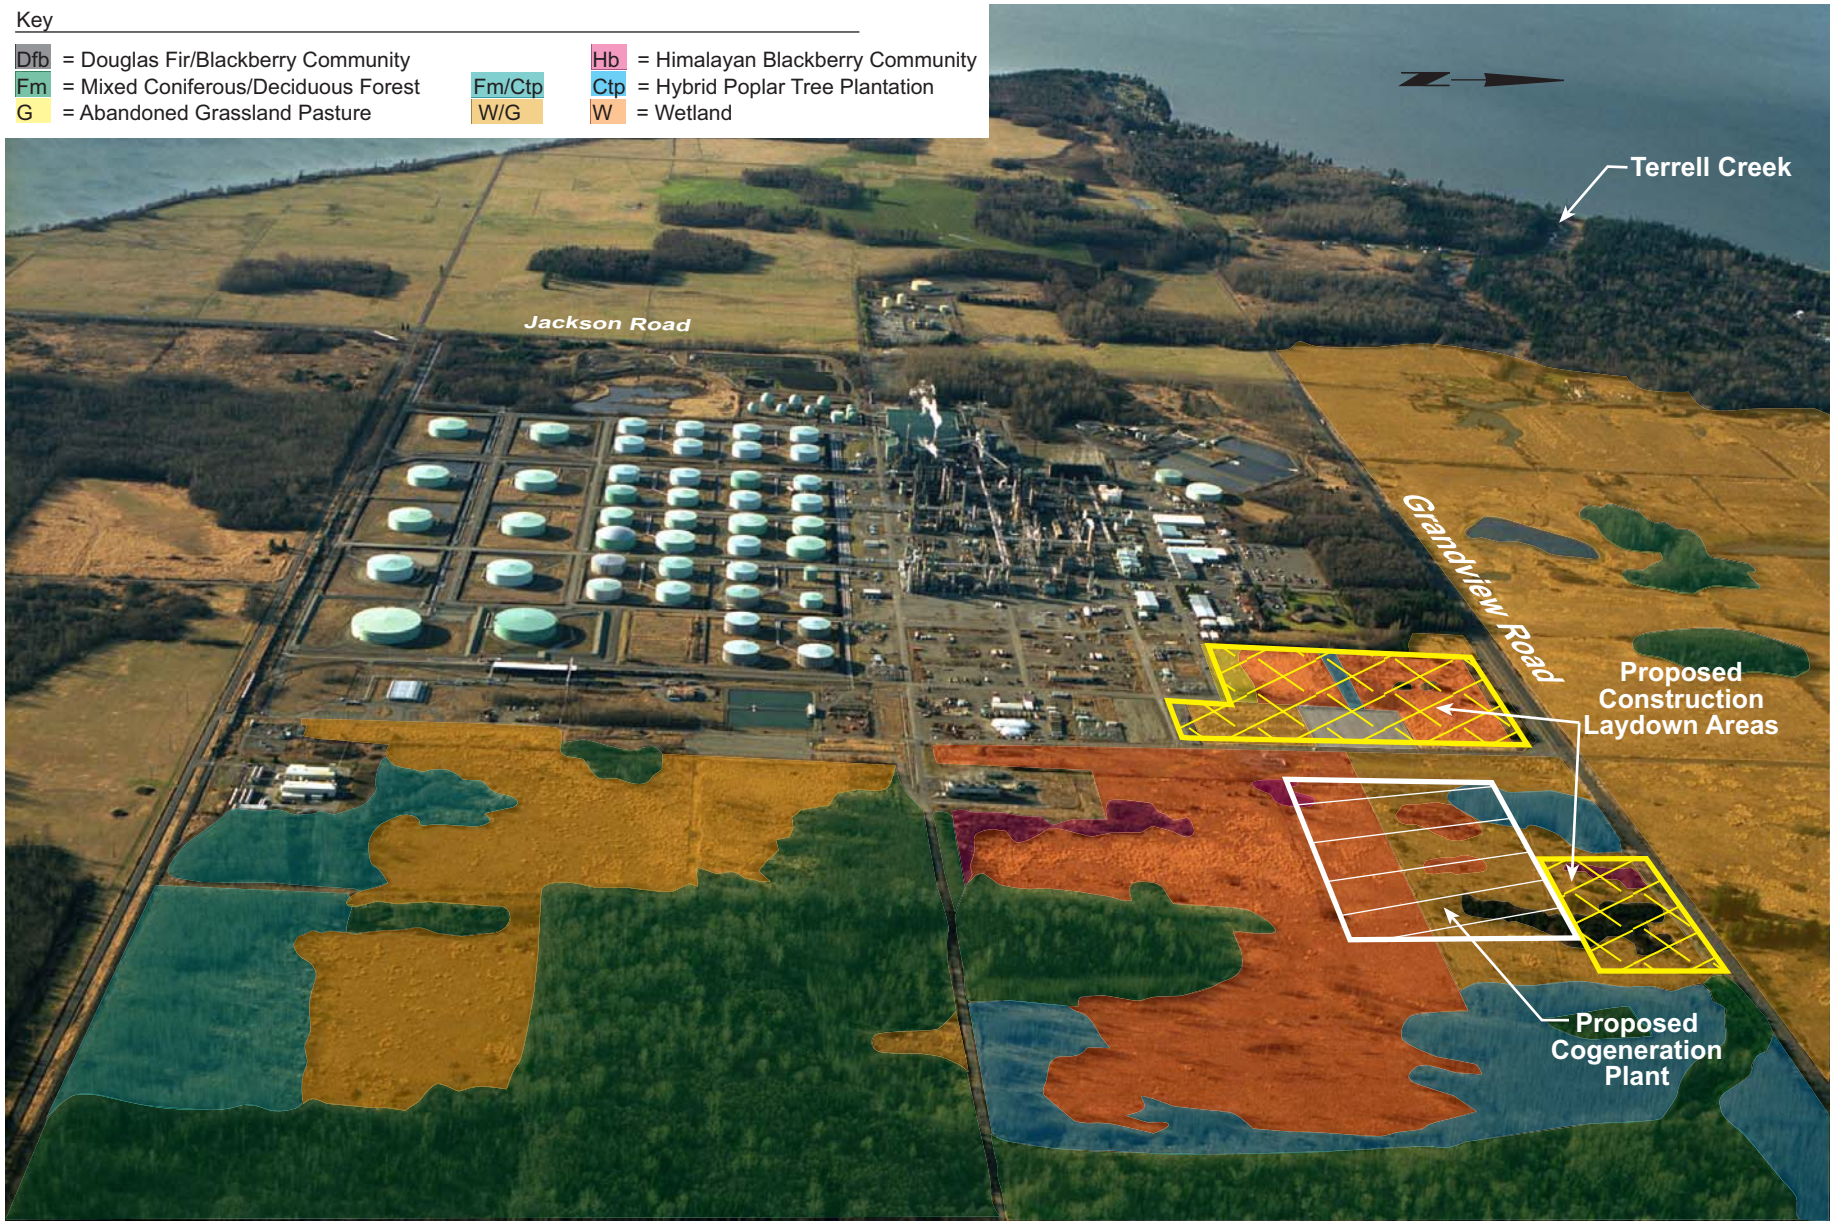

Note:
This figure is for representational purposes only.

FIGURE **5**

BP CHERRY POINT REFINERY PROPOSED COGENERATION PROJECT SITE AND SURROUNDING AREAS VEGETATION/HABITAT MAP (VIEW 1)

BP/CHERRY POINT/WA

DRAWING NO. 0131421541afg05 DATE 06/04/02 DRAWN BY EL

Golder Associates