Graphics Server/Graphics/Billable/BP Cherry Point/EIS/Fig 3.1-1 site Topo 8.1.03

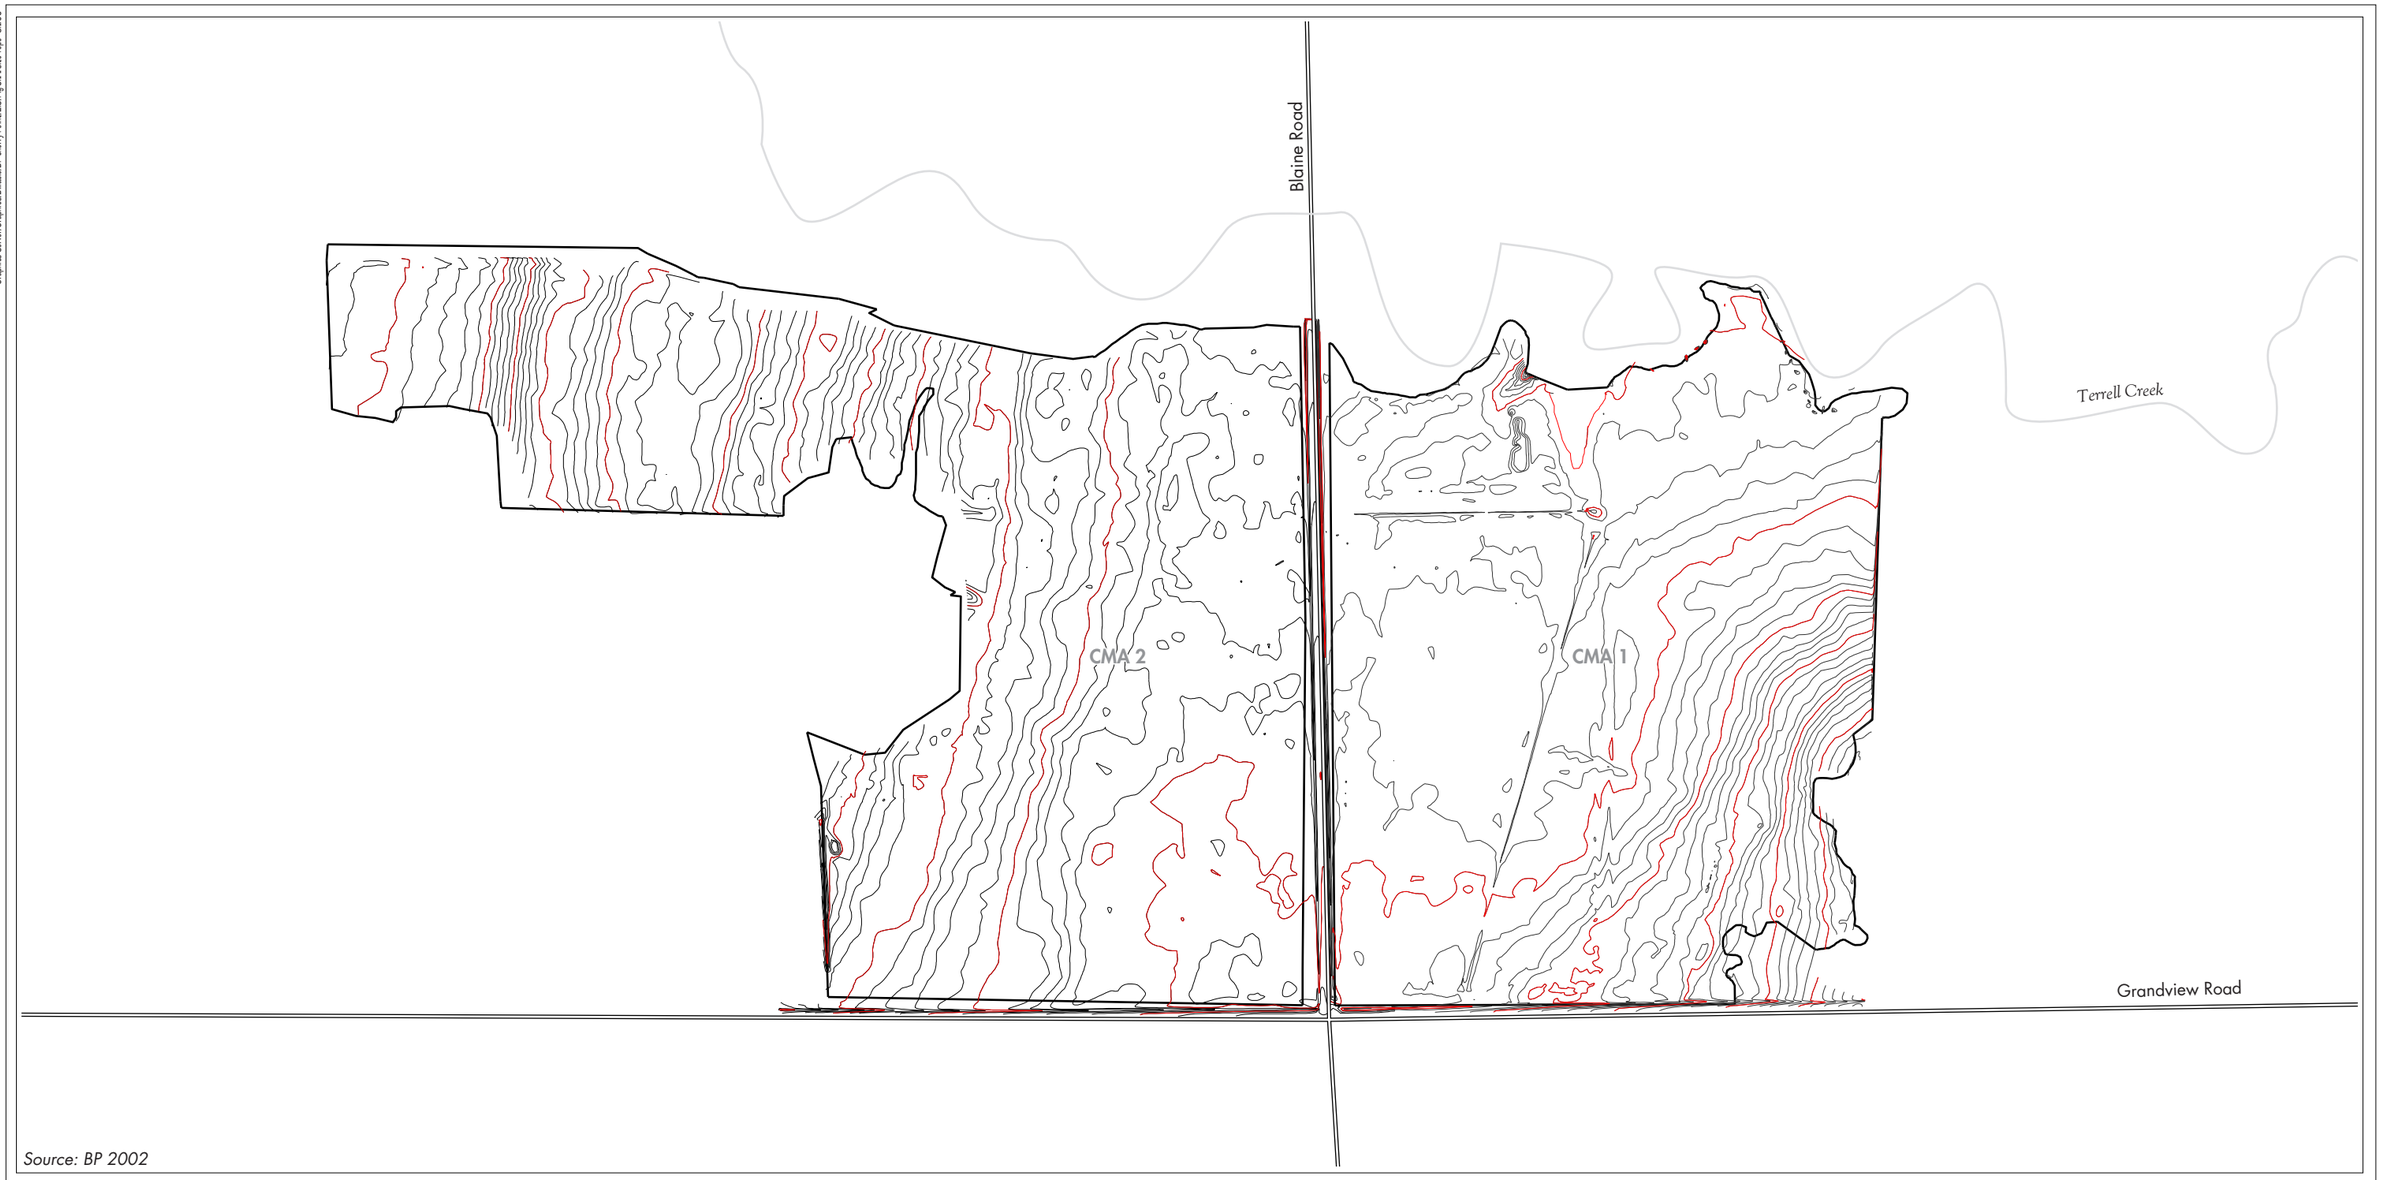

Source: BP 2002

N

0 400'

Approximate Scale in Feet

project site boundary

FIGURE 3.1-1

PROJECT SITE TOPOGRAPHY NORTH OF GRANDVIEW ROAD

BP CHERRY POINT COGENERATION EIS

SHAPIRO & ASSOCIATES, INC.

1014003T