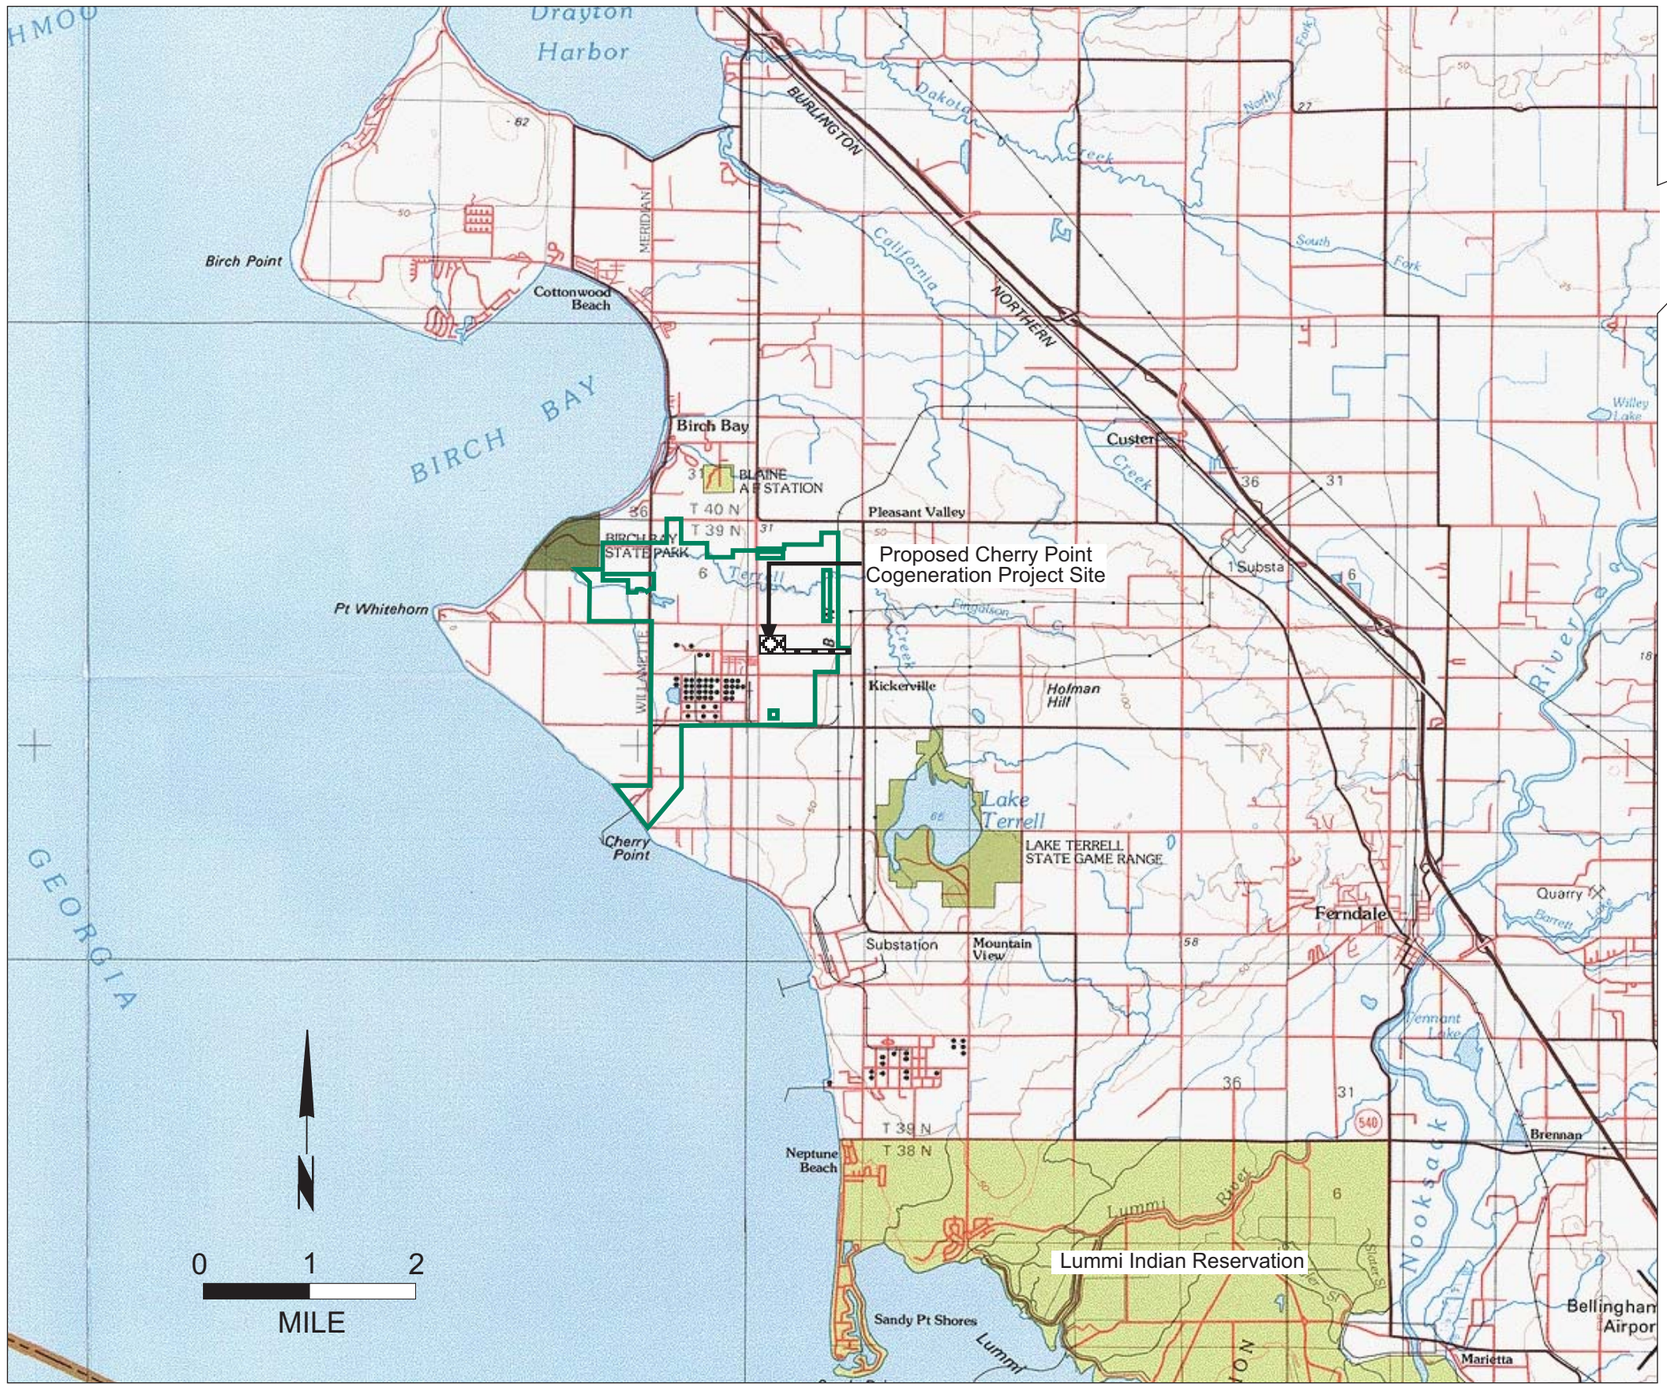

LEGEND

Approximate BP Property Boundary

Proposed Cherry Point Cogeneration Project Site and Transmission Line Corridor

FIGURE **1.0-1**

CHERRY POINT COGENERATION PROJECT LOCATION MAP

BP/COGENERATION PROJECT/WA

Prepared by: Golder Associates

PROJECT NO. 013 1421_410 DRAWING NO. 96932 DATE 06/04/02 DRAWN BY EL

Golder Associates