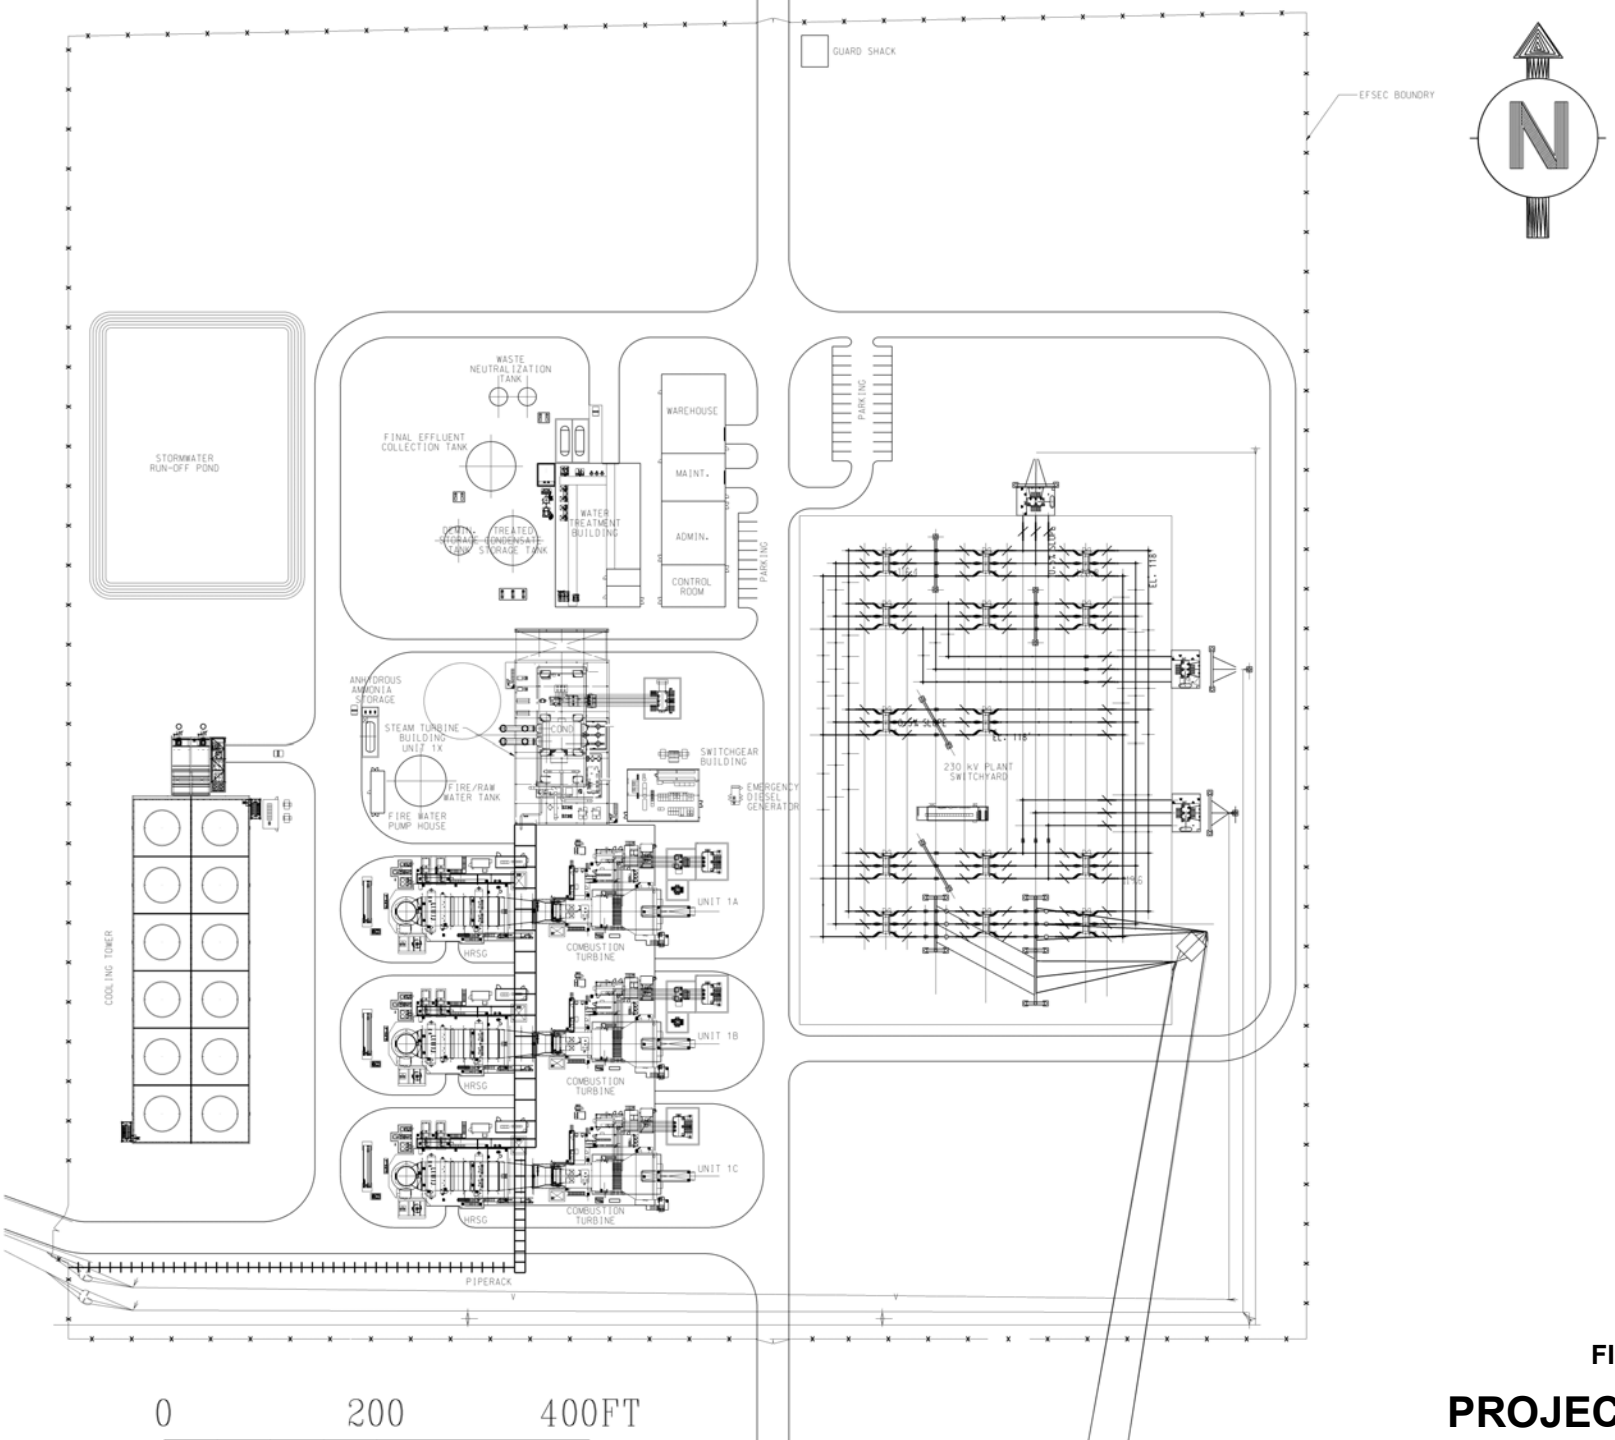

FIGURE 2.2-1

PROJECT SITE PLAN