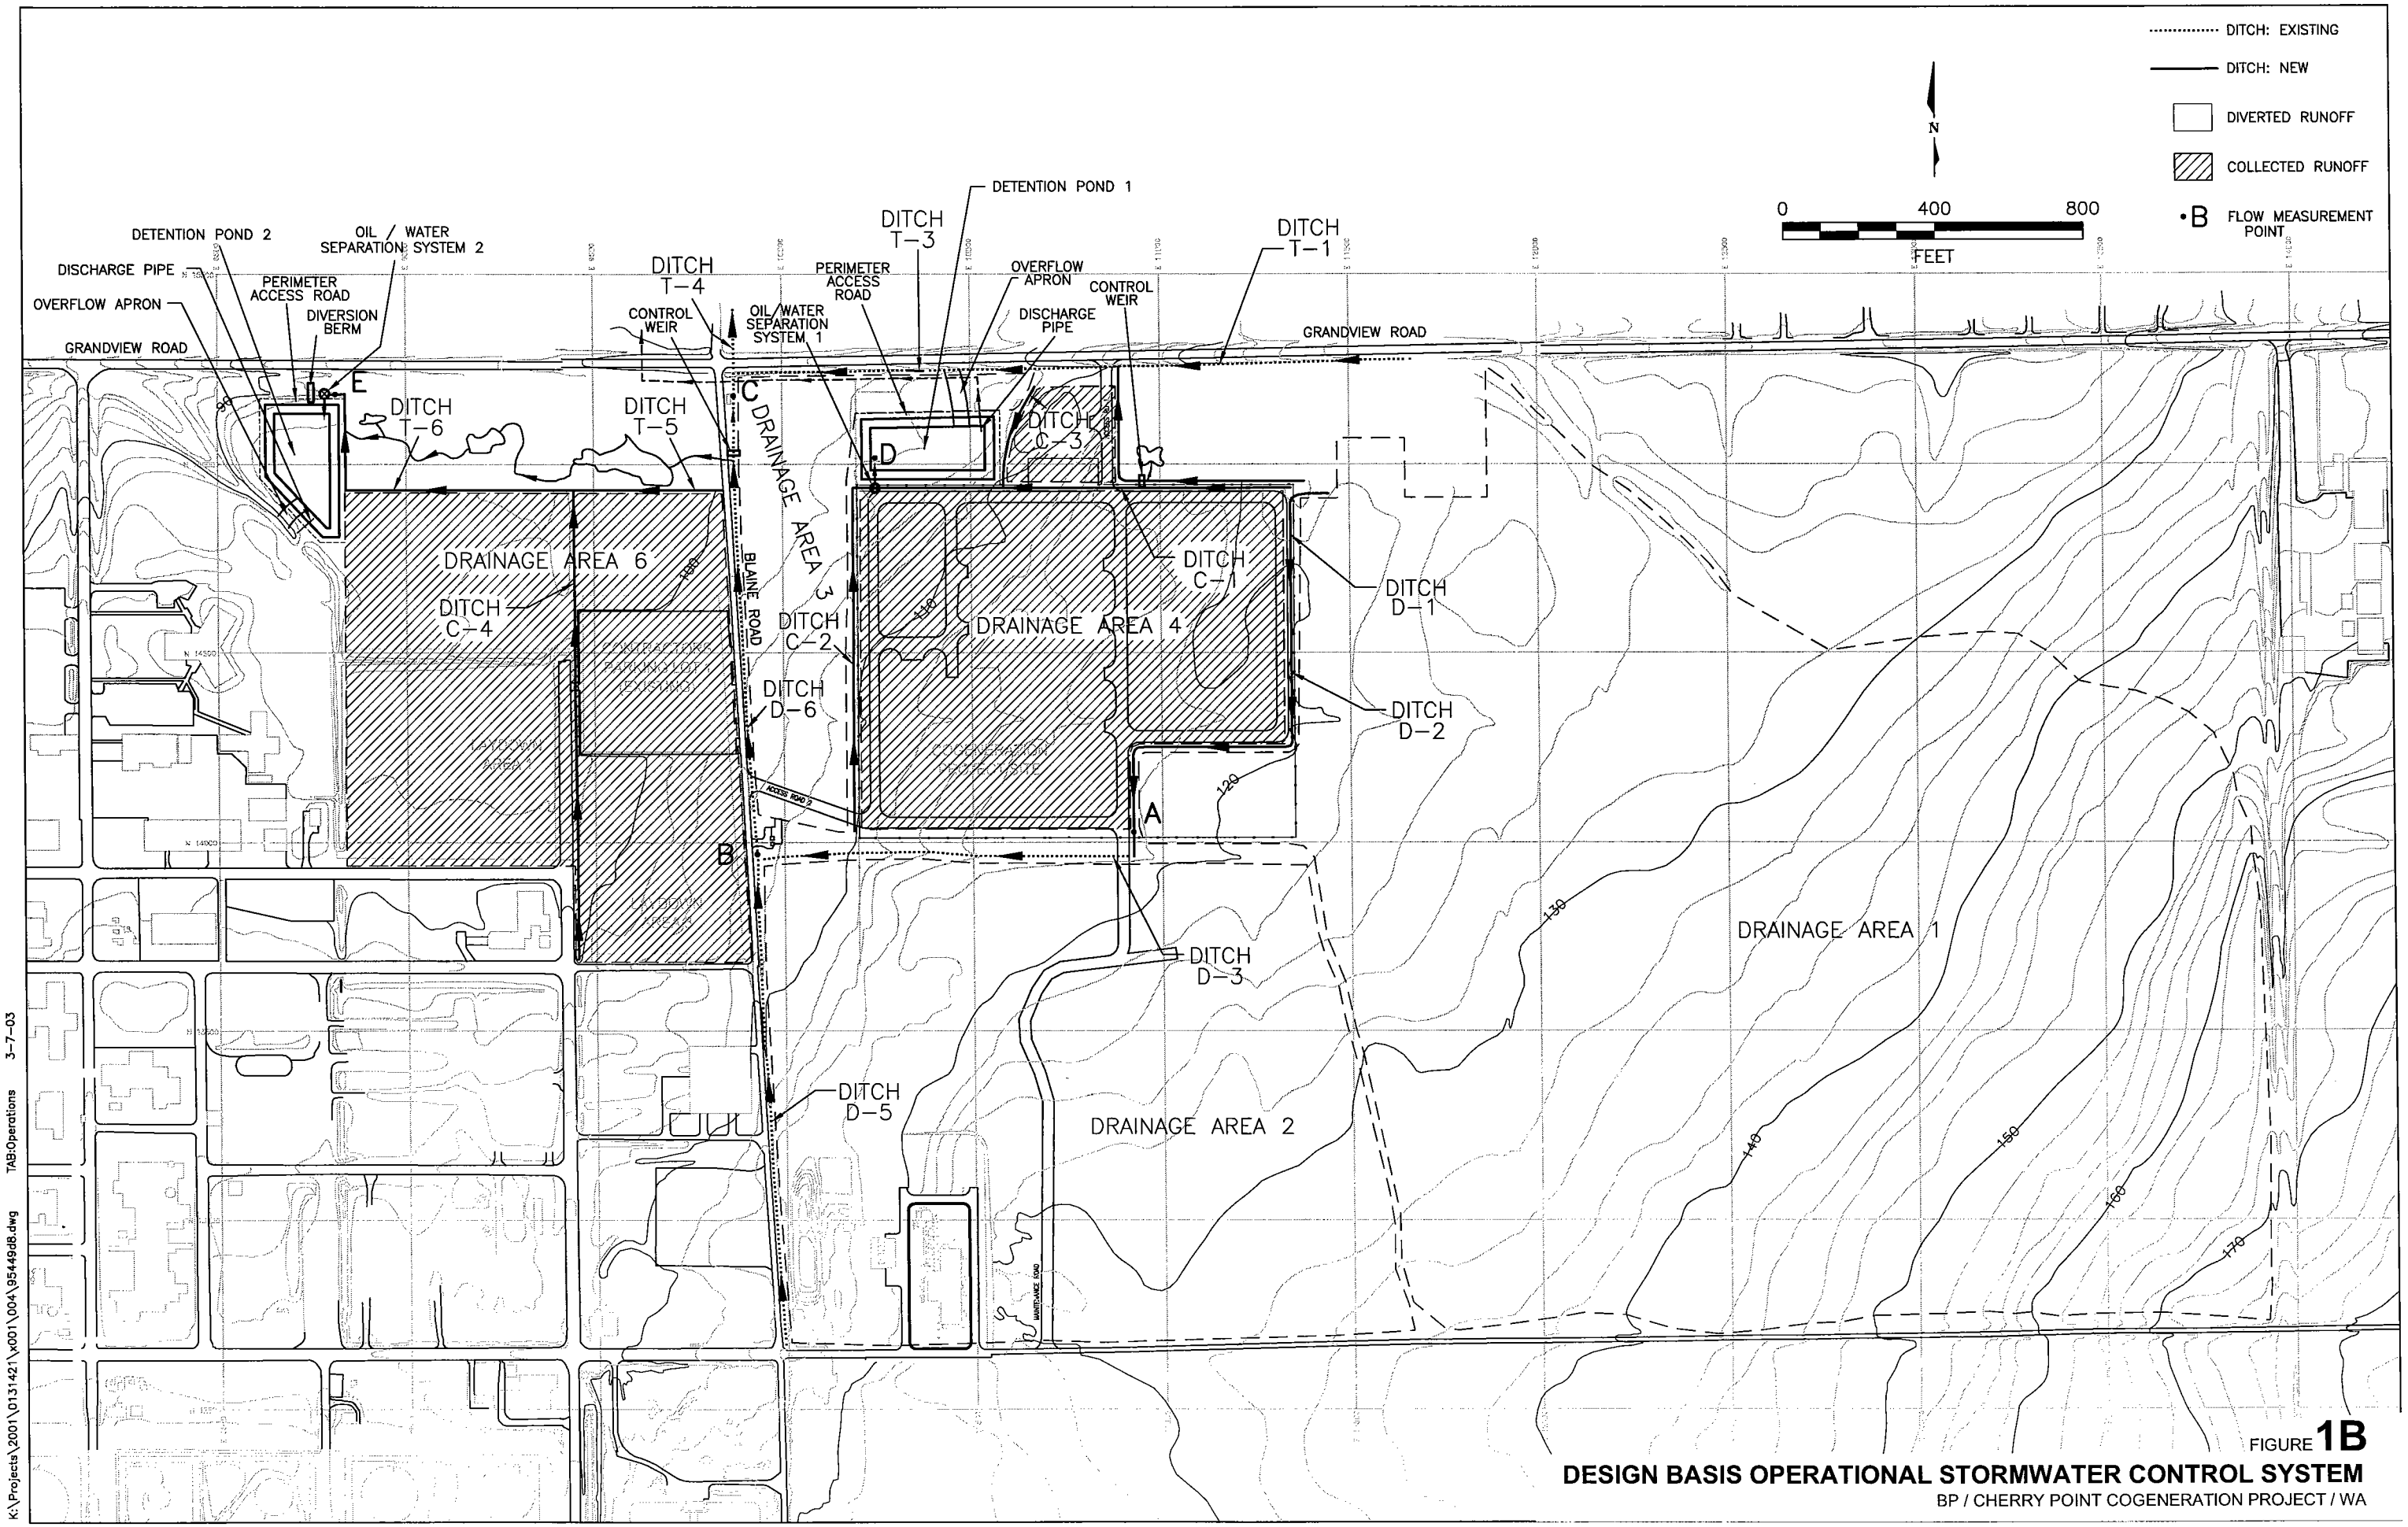

FIGURE **1B**

DESIGN BASIS OPERATIONAL STORMWATER CONTROL SYSTEM

BP / CHERRY POINT COGENERATION PROJECT / WA

Golder Associates

K:\Projects\2001\0131421\x001\004\954494d8.dwg TAB:Operations 3-7-03