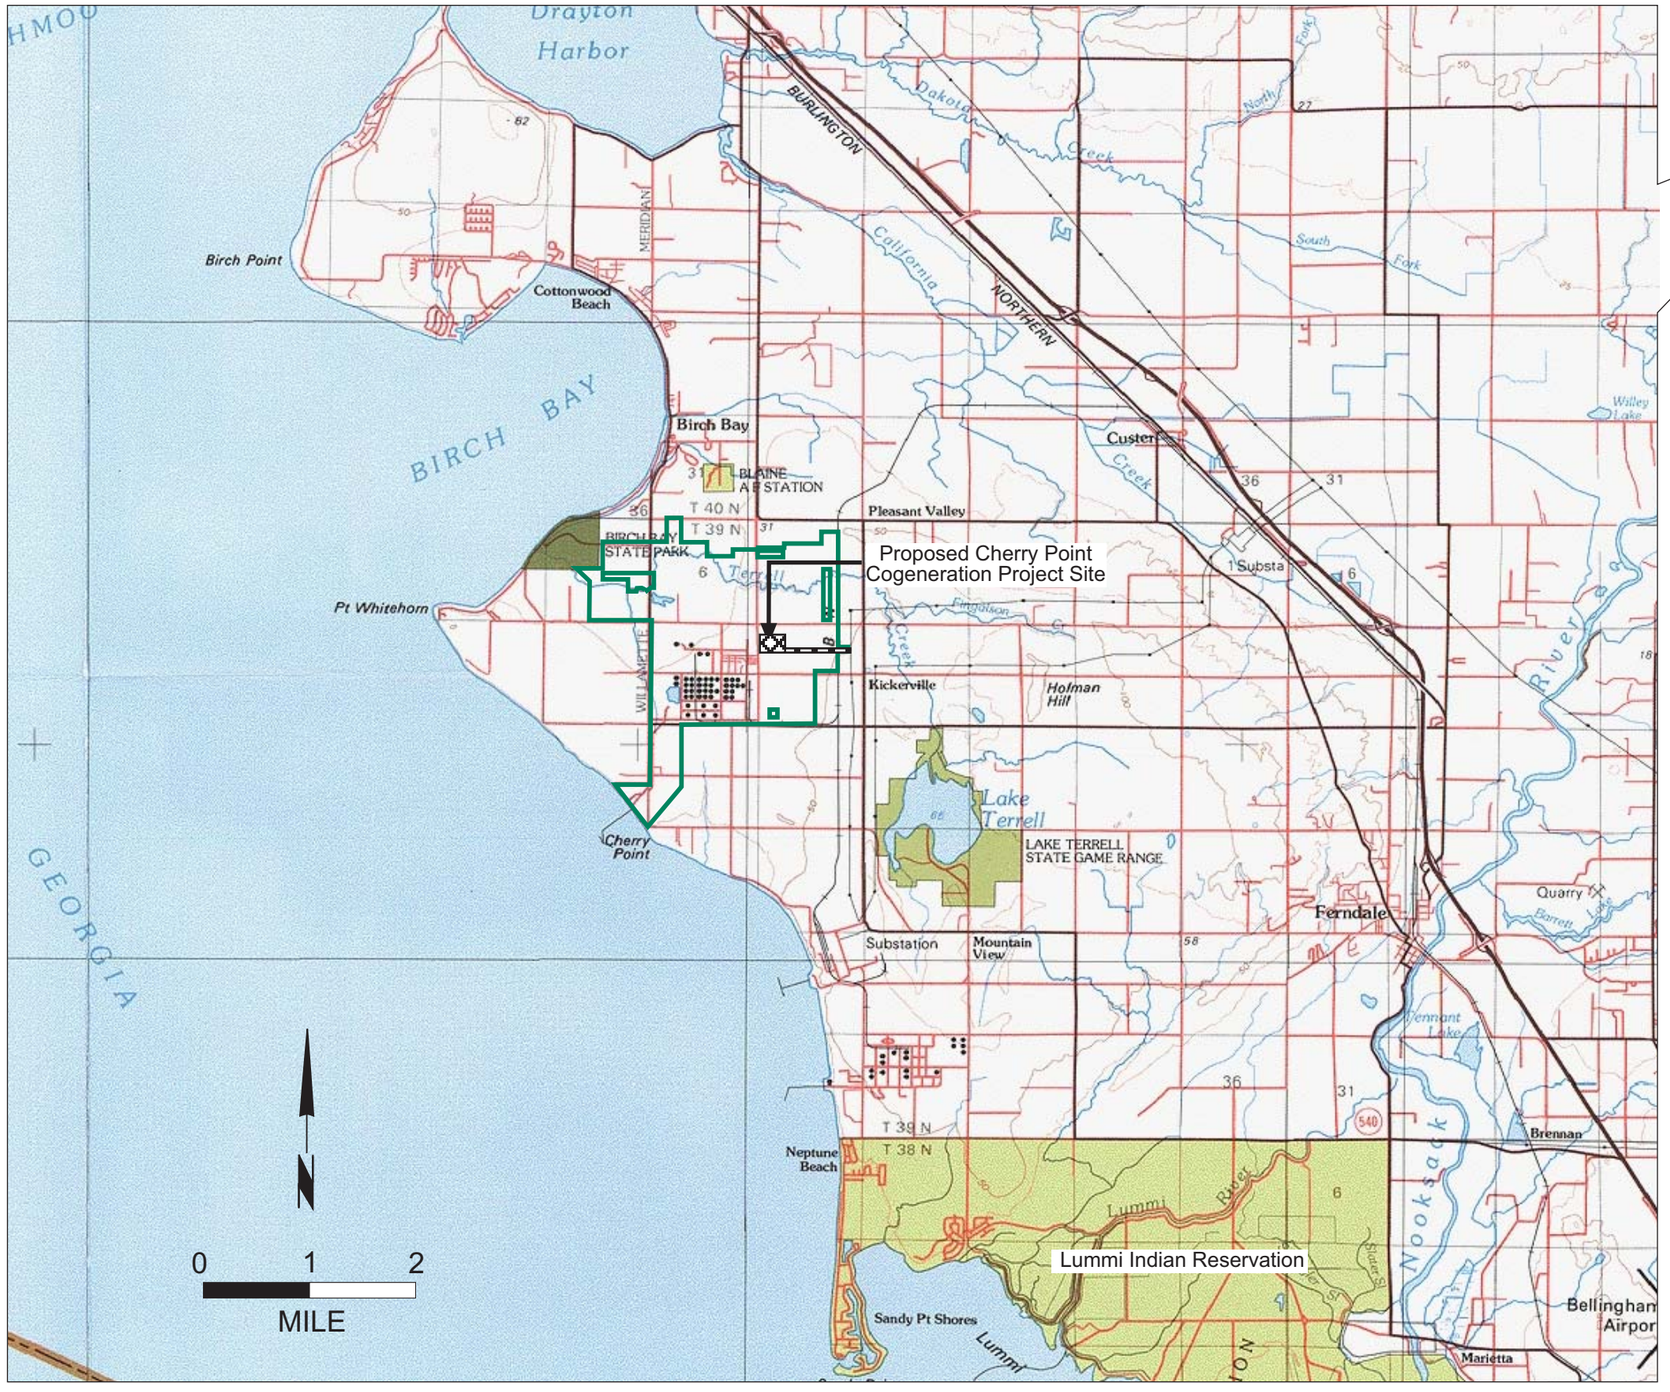

LEGEND

Approximate BP Property Boundary

Proposed Cherry Point Cogeneration Project Site and Transmission Line Corridor

Prepared by: Golder Associates

FIGURE **3.0-1**
COGENERATION PROJECT LOCATION MAP
BP/COGENERATION PROJECT/WA

PROJECT NO. 013 1421_530 DRAWING NO. 94800 DATE 06/05/02 DRAWN BY DC

Golder Associates