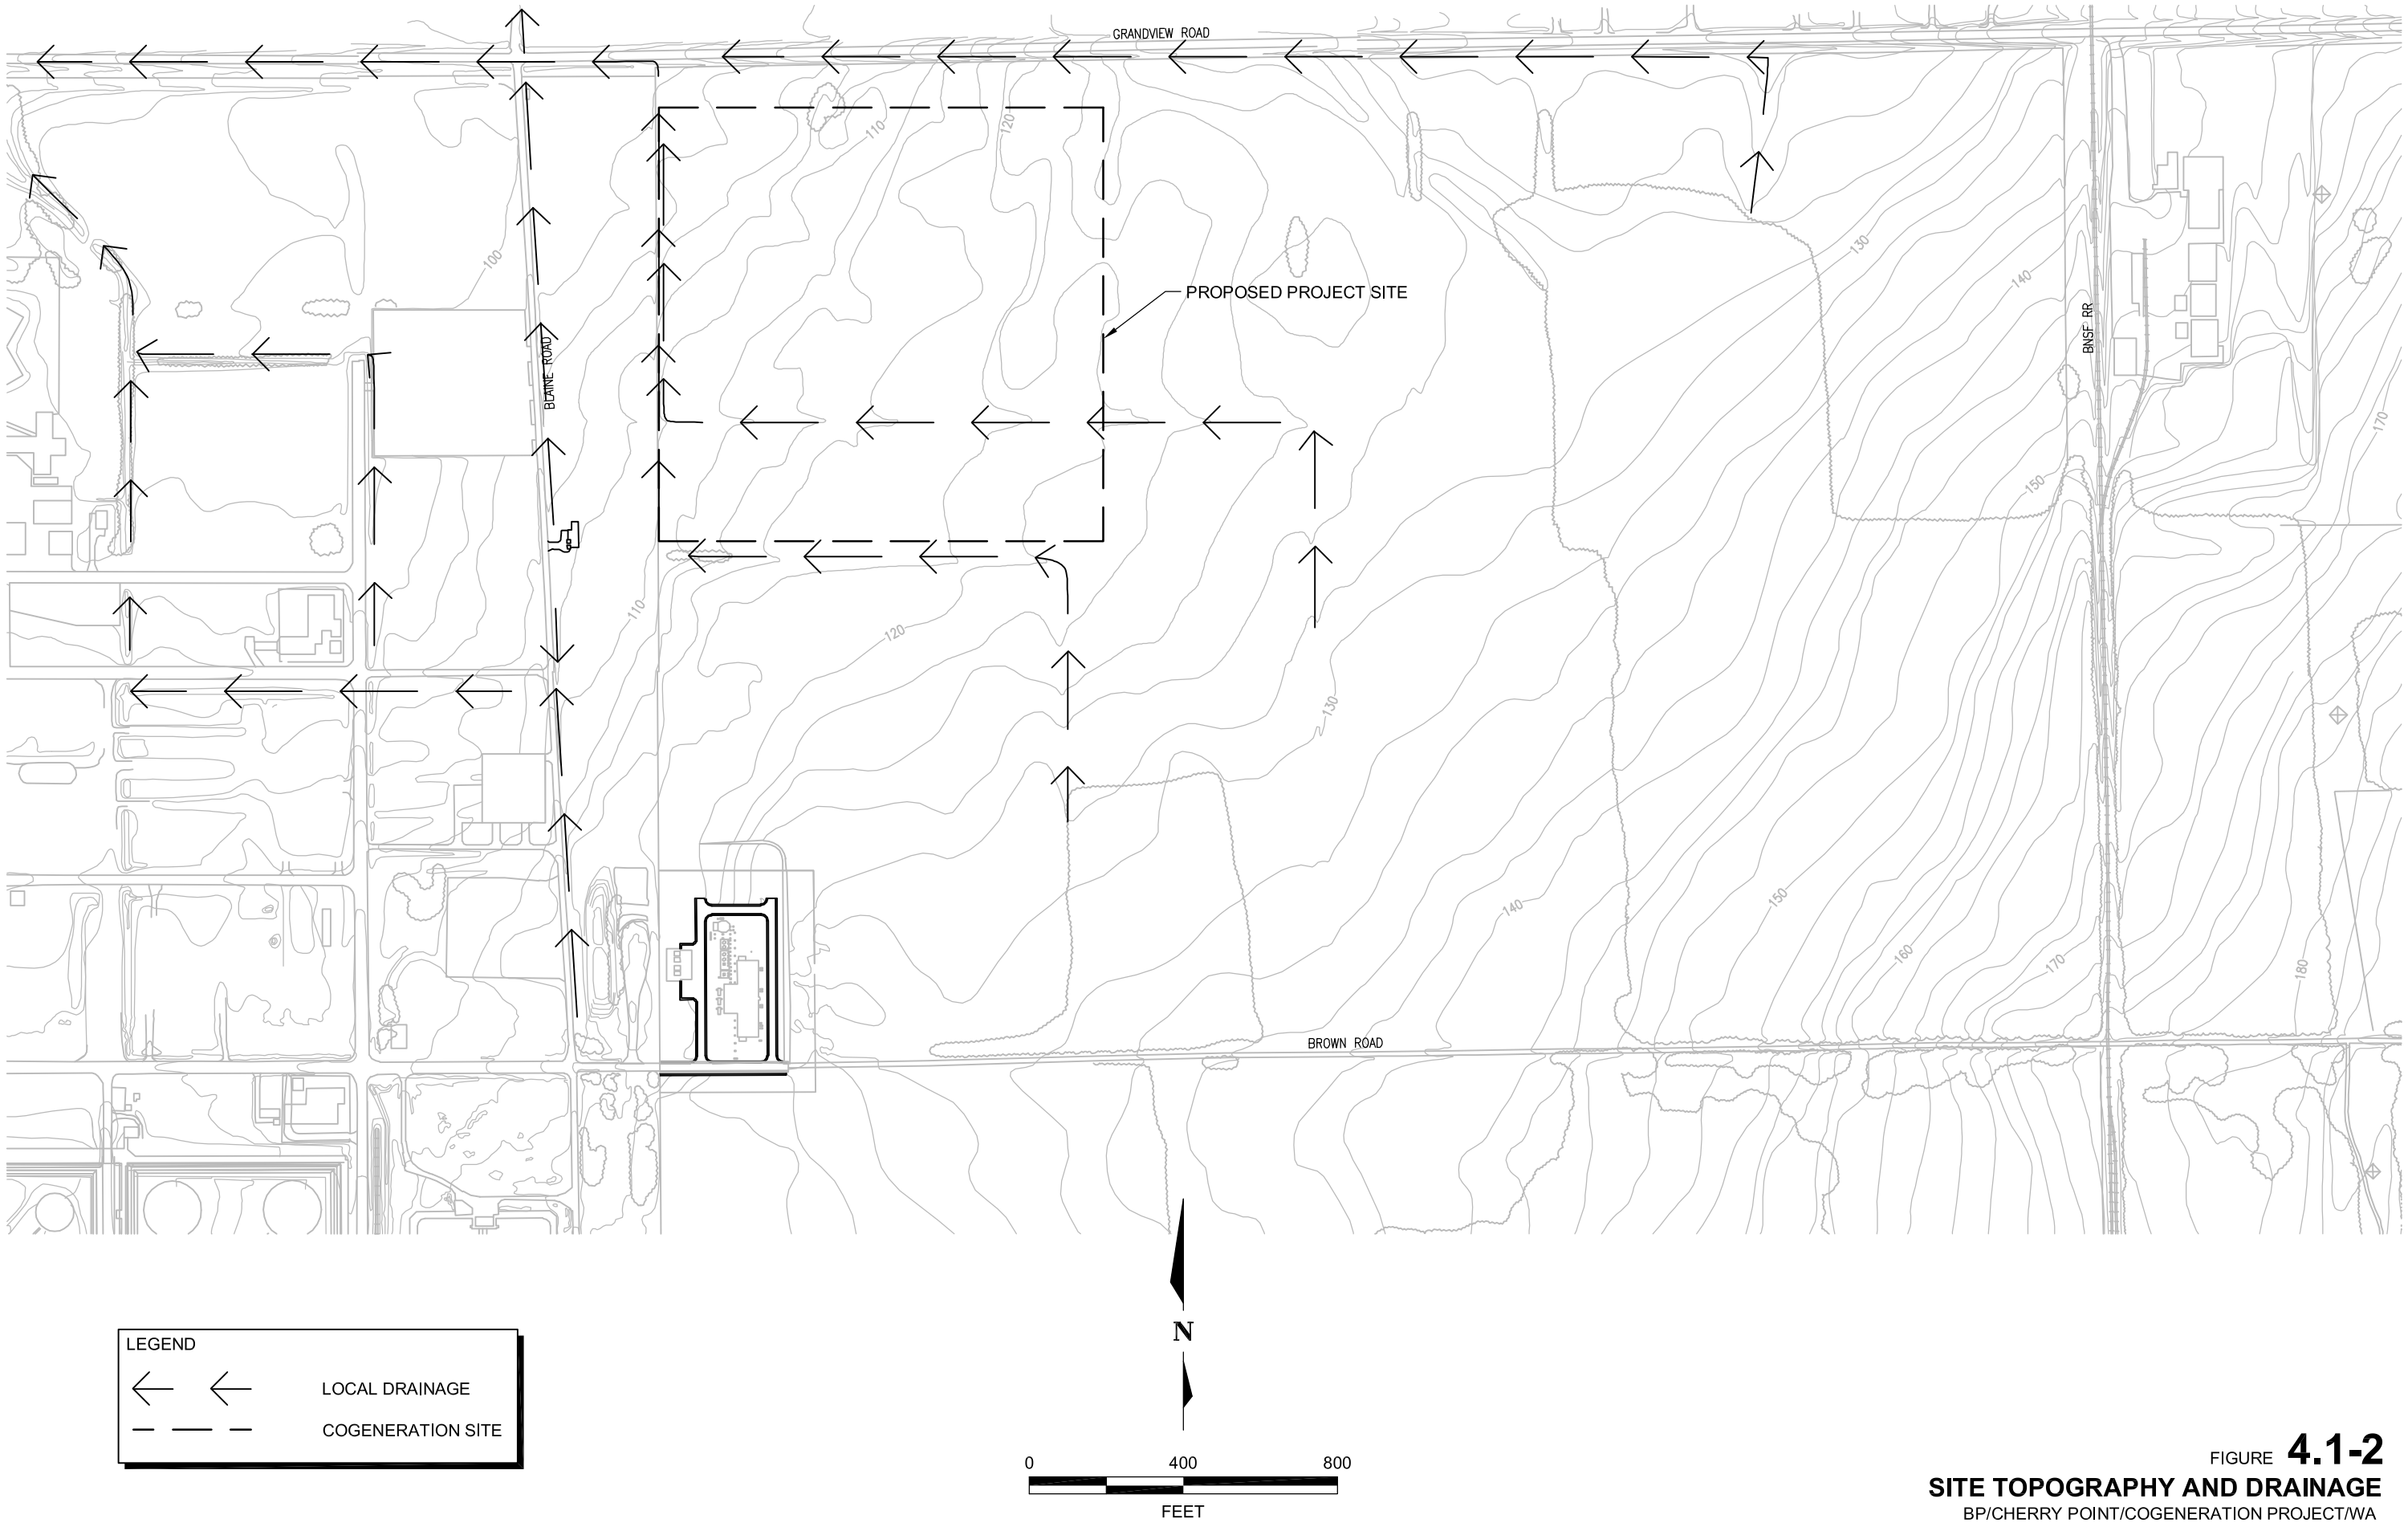

FIGURE **4.1-2**

SITE TOPOGRAPHY AND DRAINAGE

BP/CHERRY POINT/COGENERATION PROJECT/WA

DCabe|K:\Projects\2001\0131421\530\94917.dwg|6-4-2 7:46|x:Xr-Base|i:-

Golder Associates