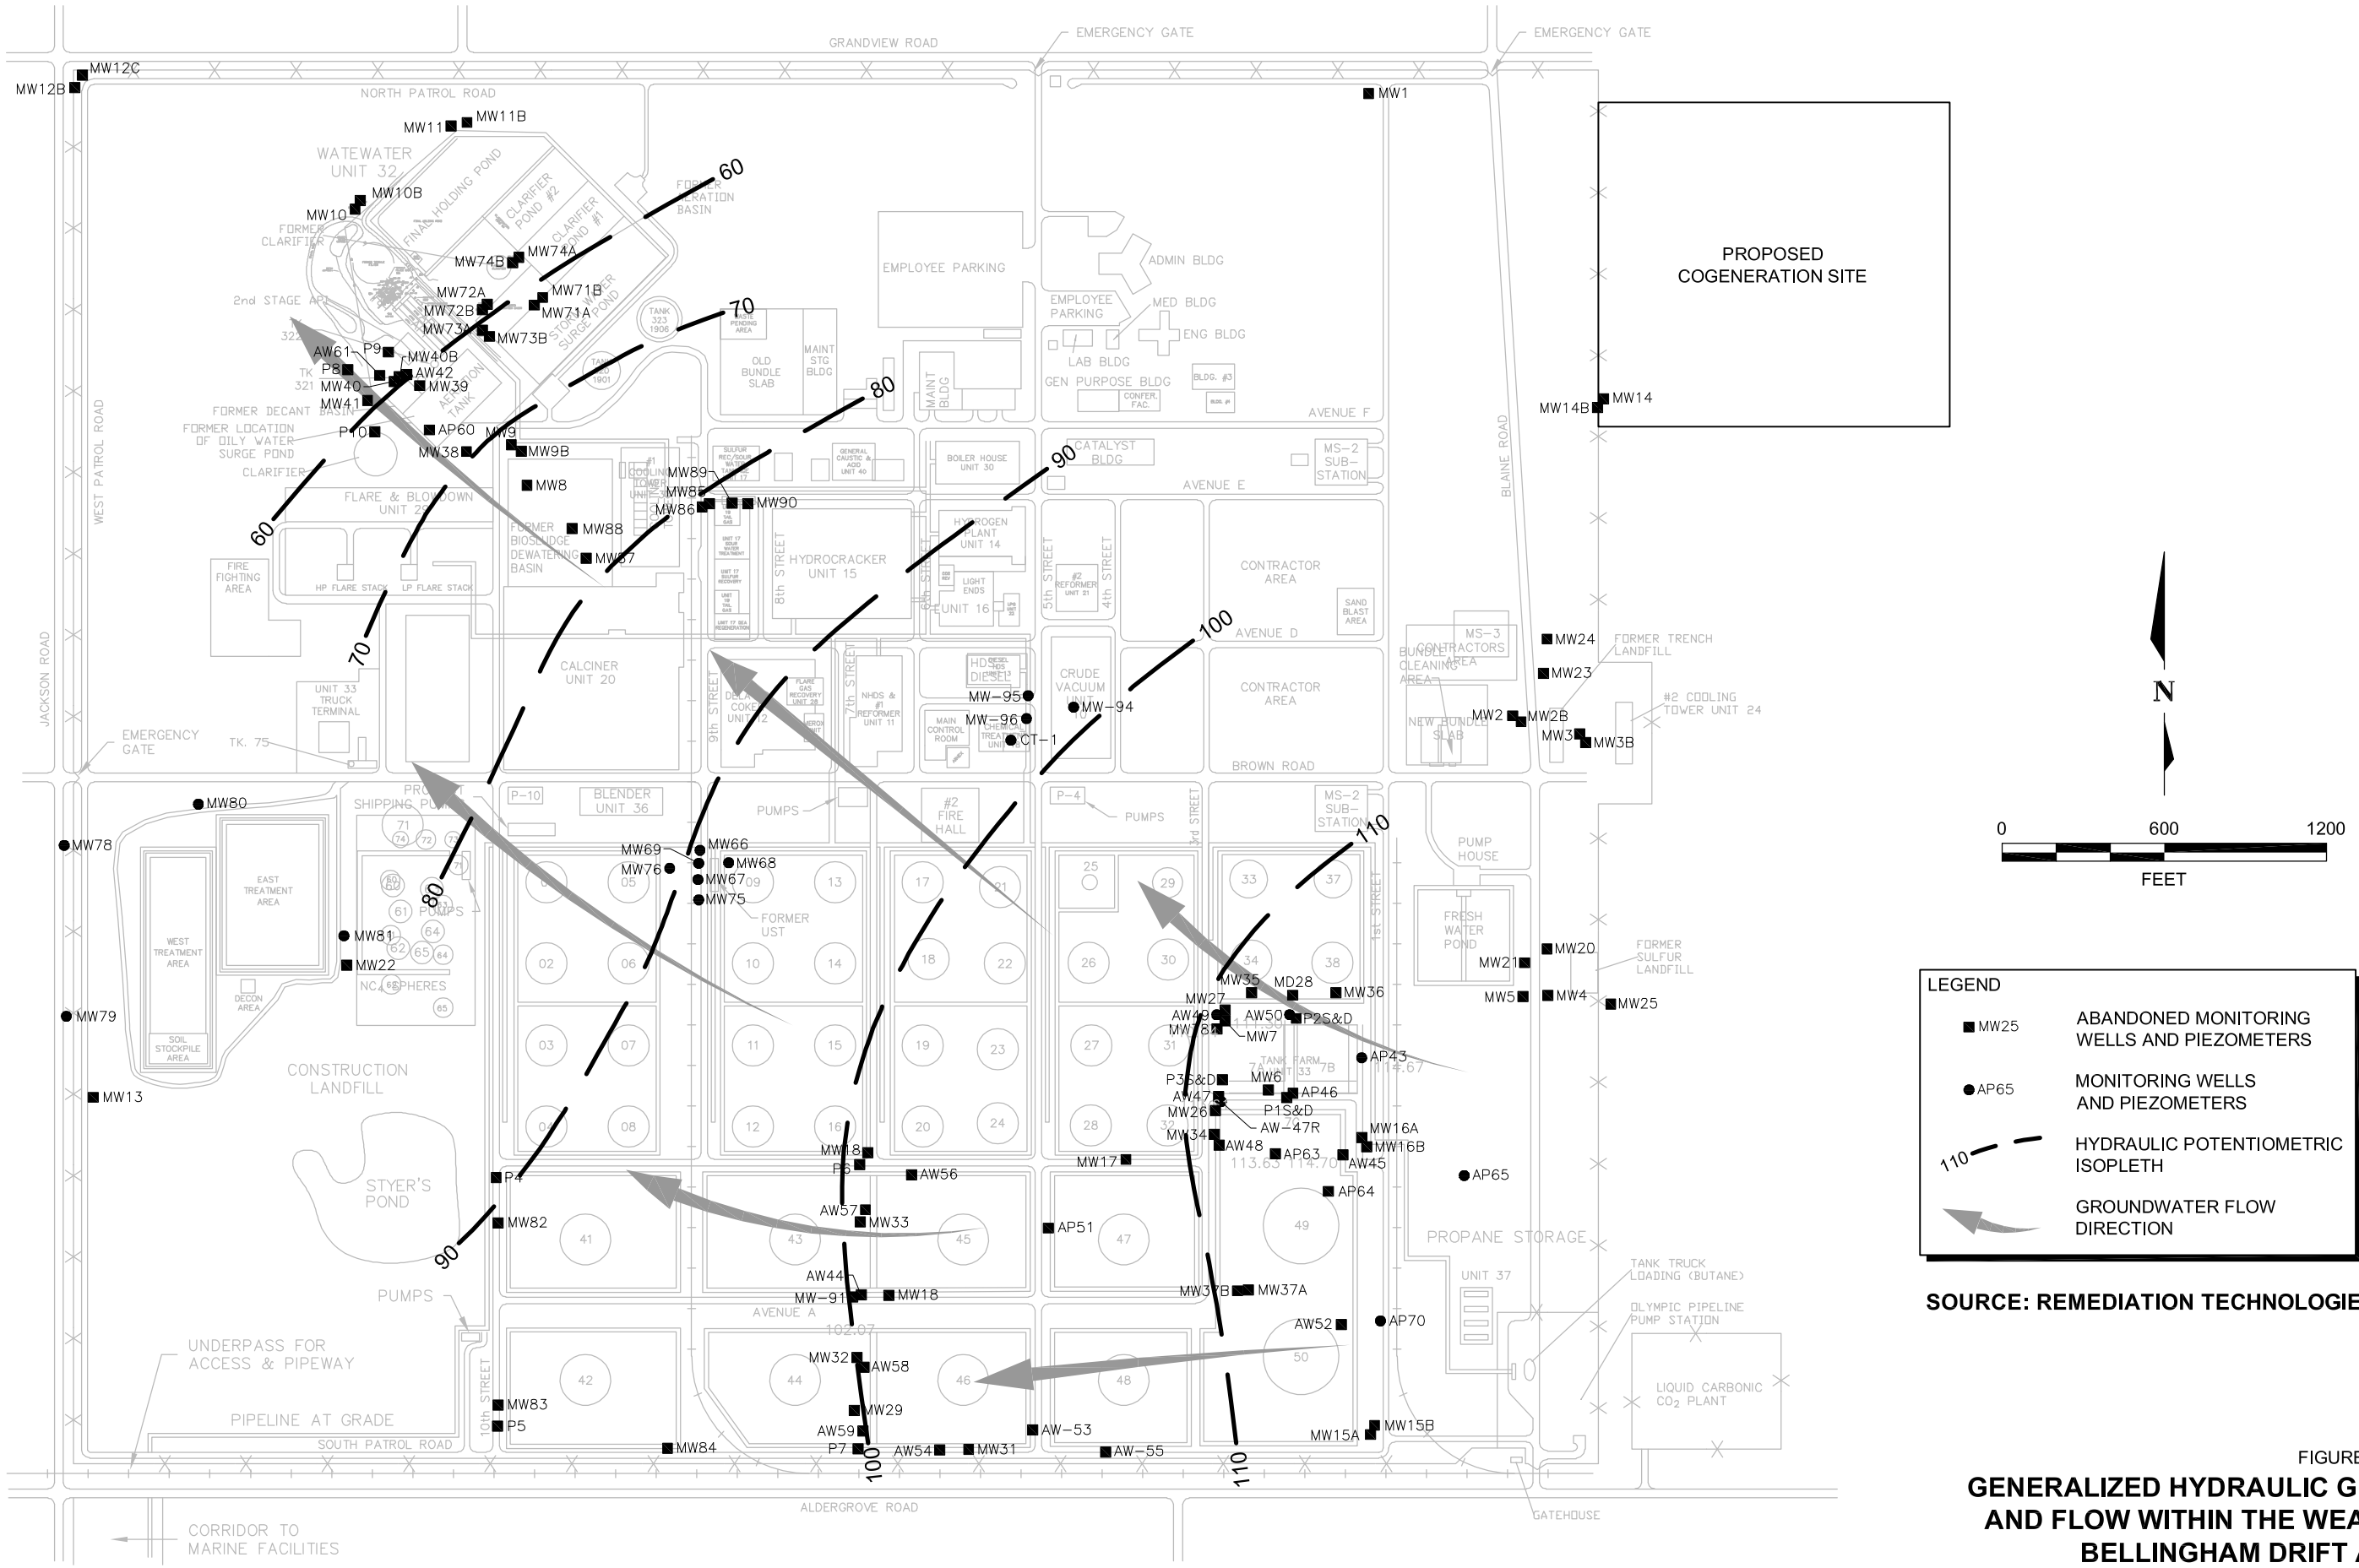

SOURCE: REMEDIATION TECHNOLOGIES INC., 1993

FIGURE **4.2-9**

GENERALIZED HYDRAULIC GRADIENT AND FLOW WITHIN THE WEATHERED BELLINGHAM DRIFT AQUIFER

BP/CHERRY POINT/COGEN PROJECT/WA

DCabe|K:\Projects\2001\0131421\530\96287.dwg|6-4-2 8:18|x:-|i:-

Golder Associates