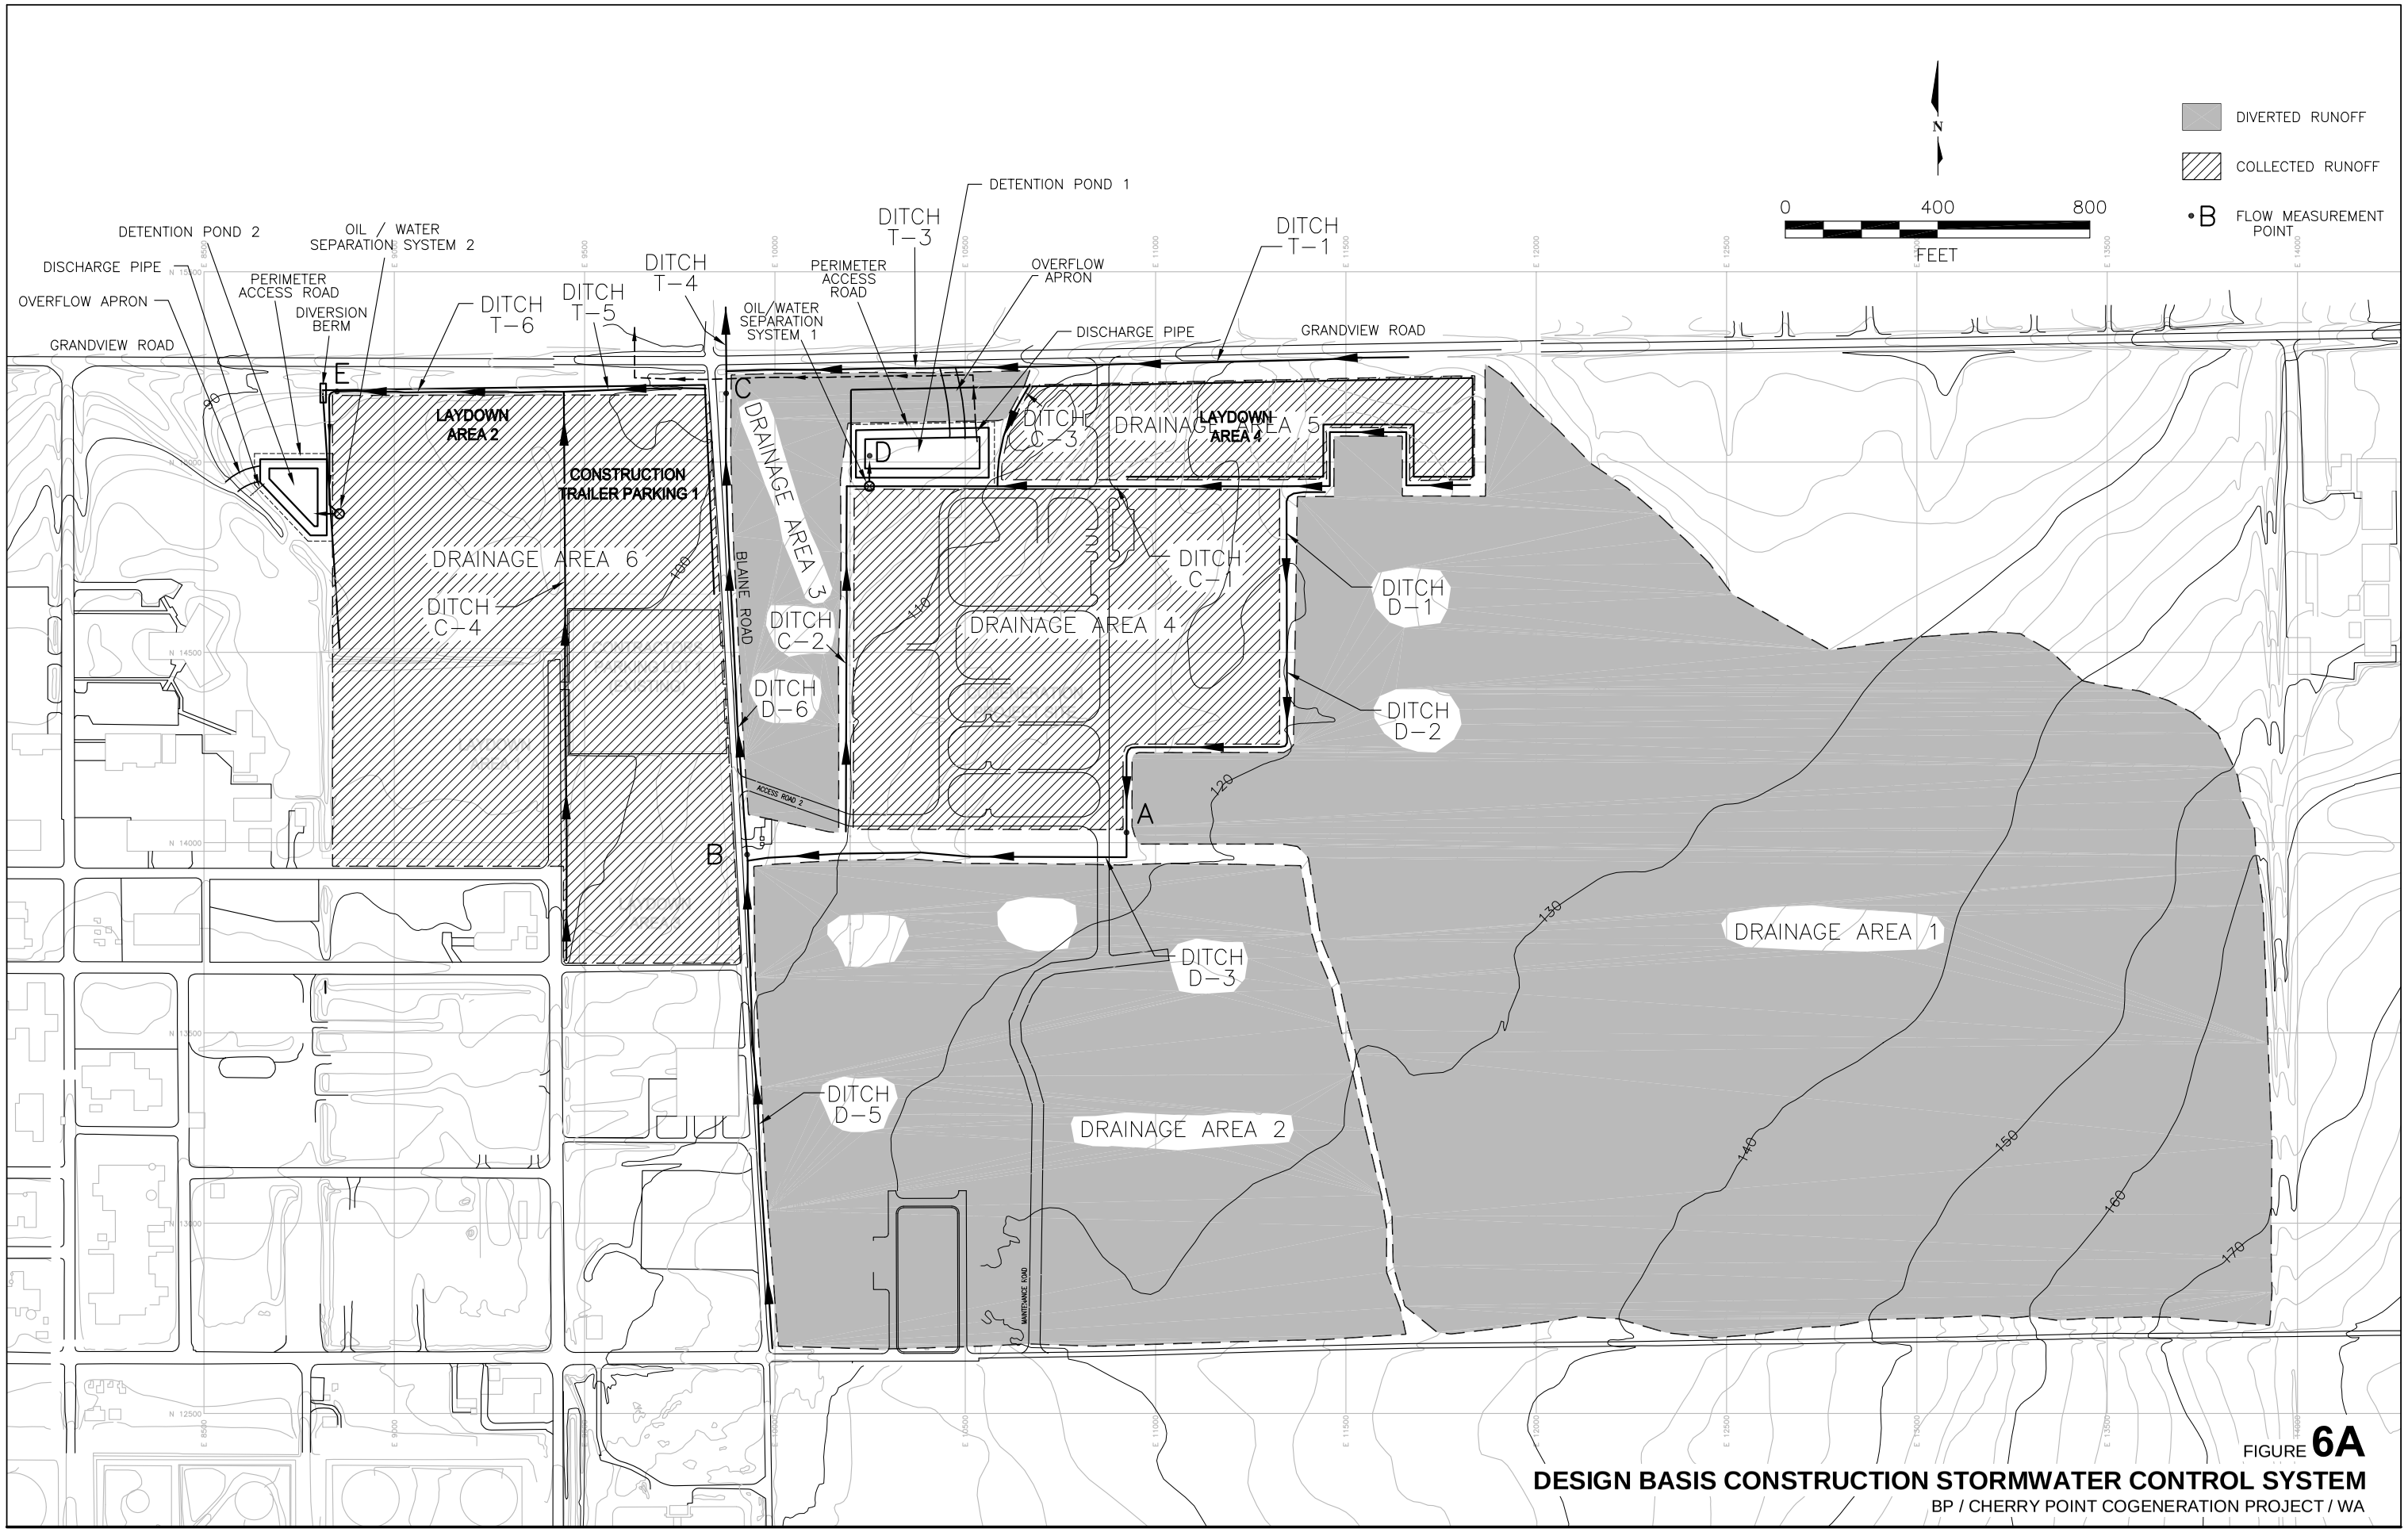

FIGURE **6A**

DESIGN BASIS CONSTRUCTION STORMWATER CONTROL SYSTEM

BP / CHERRY POINT COGENERATION PROJECT / WA

Golder Associates

K:\Projects\2001\0131421\x001\004\9544934.dwg TAB:Construction 12-10-02