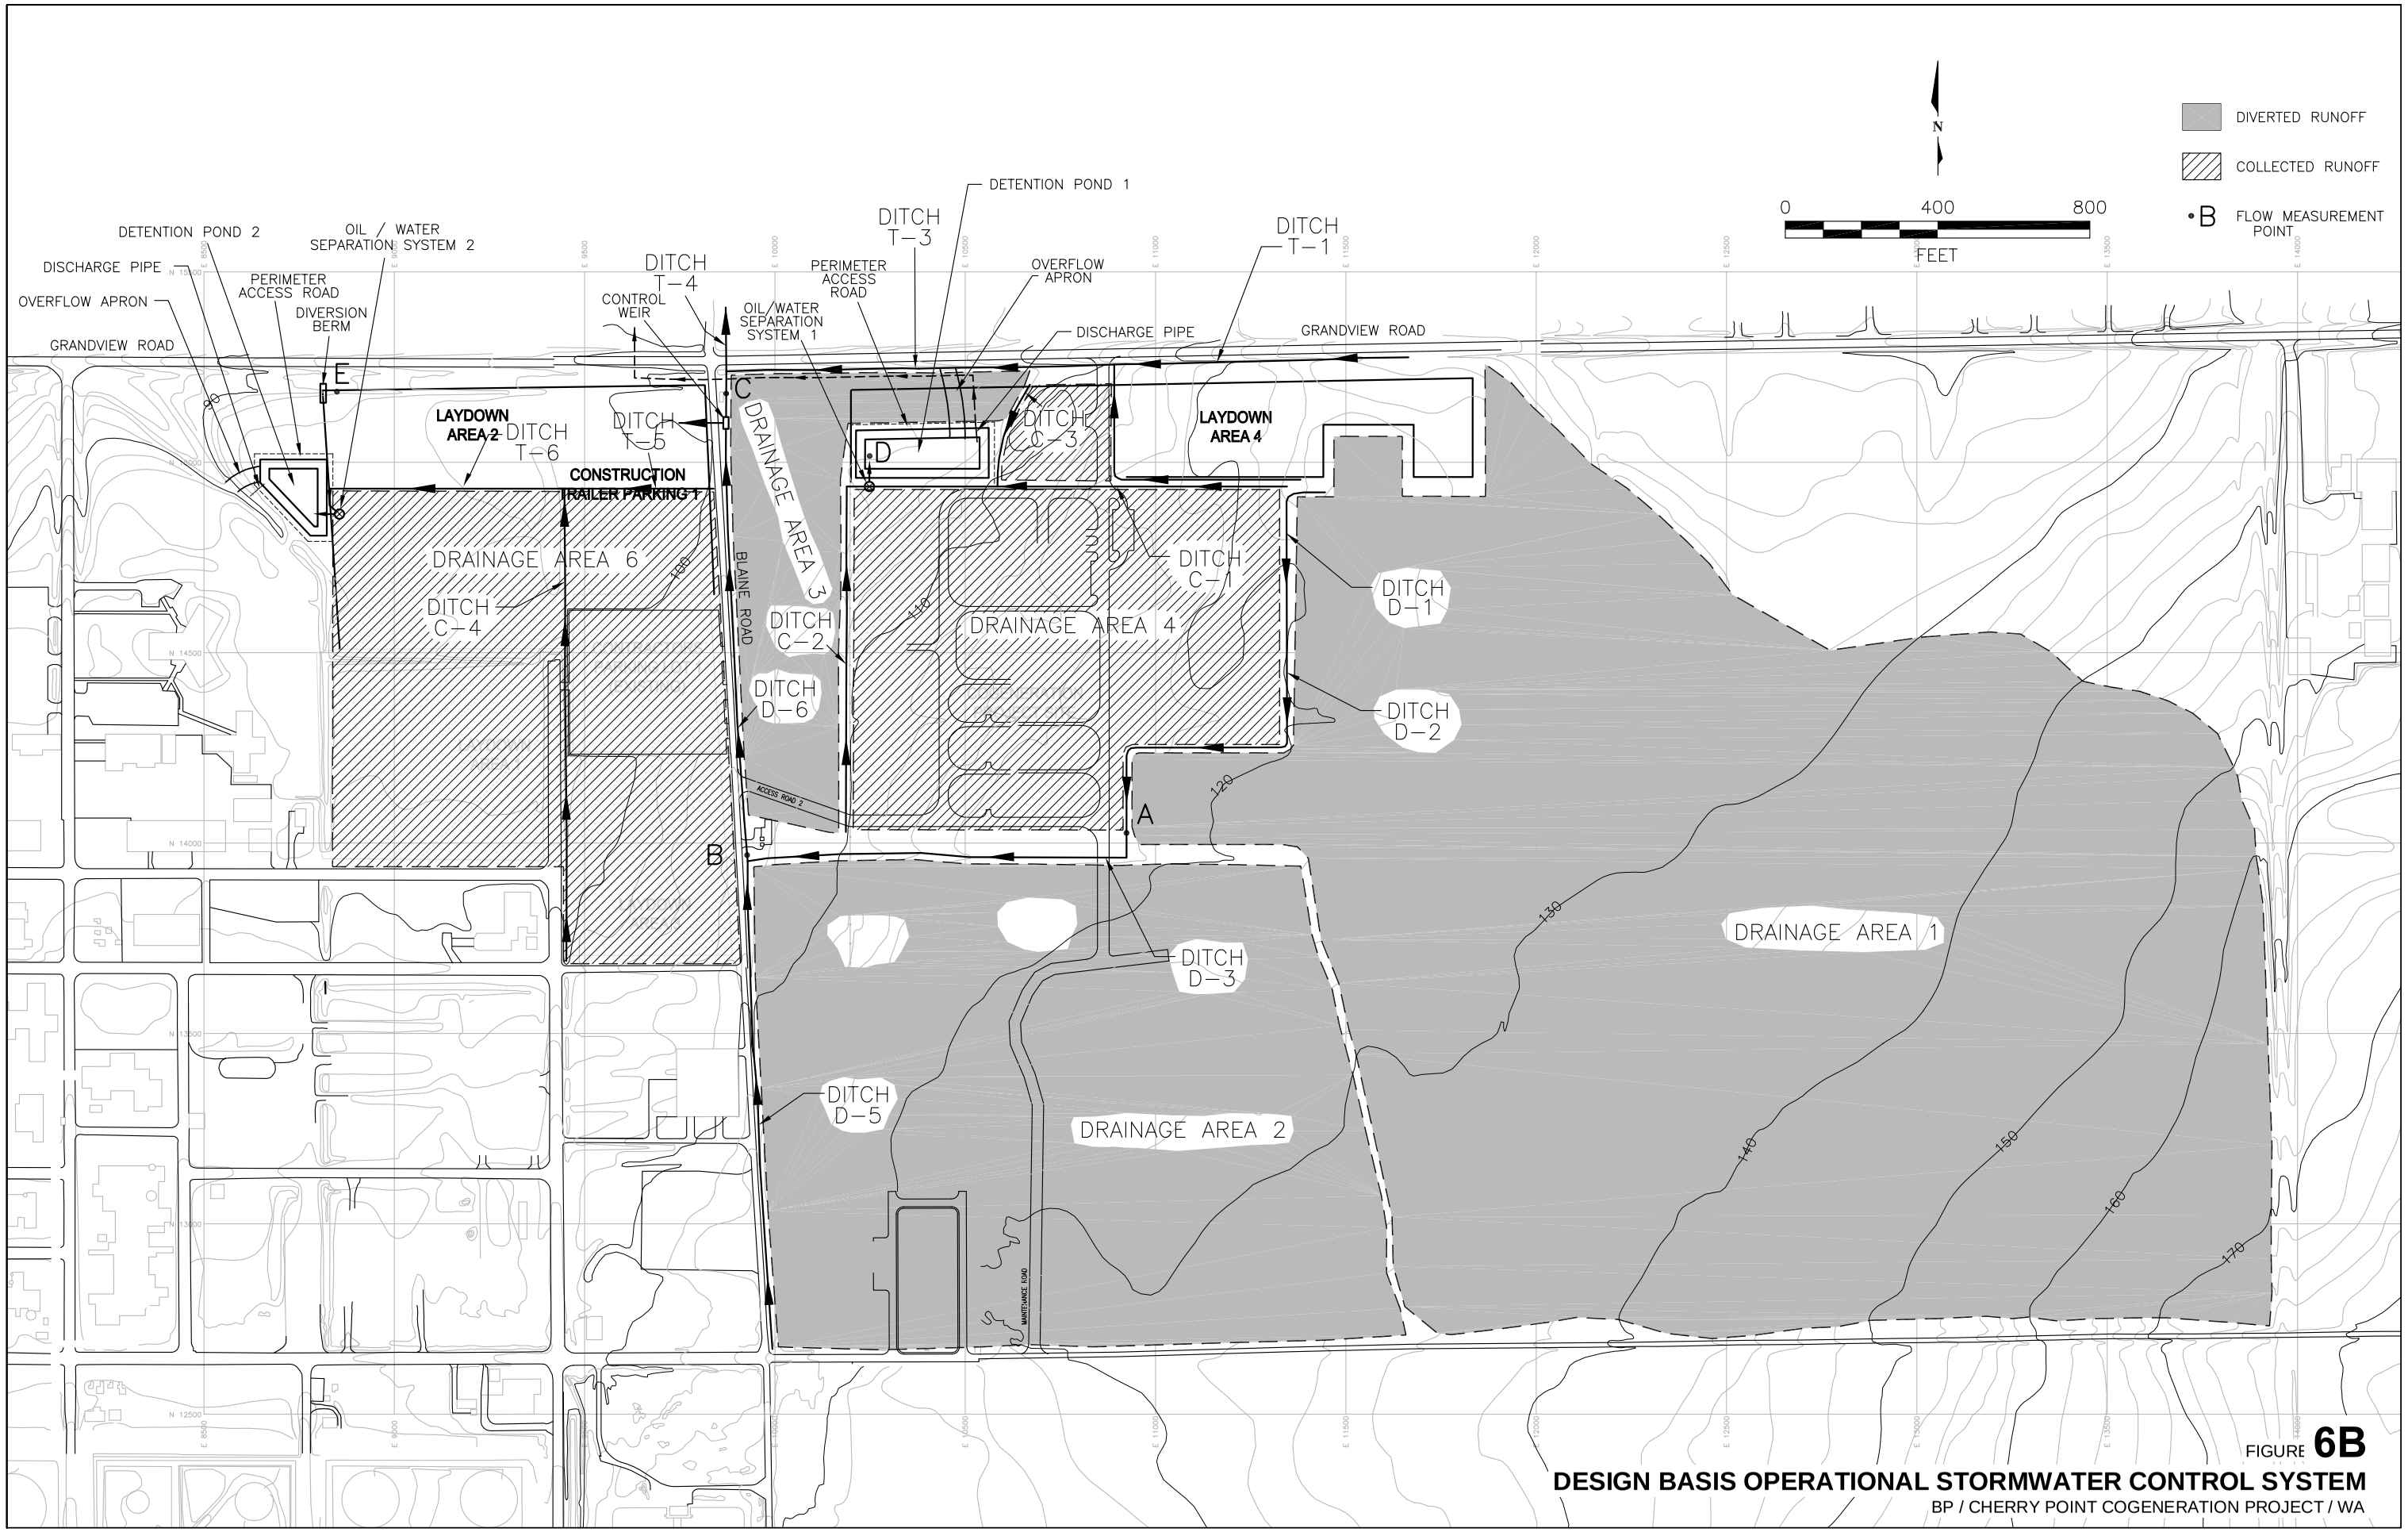

FIGURE **6B**

DESIGN BASIS OPERATIONAL STORMWATER CONTROL SYSTEM

BP / CHERRY POINT COGENERATION PROJECT / WA

Golder Associates

K:\Projects\2001\0131421\x001\004\9544944.dwg TAB:Operations 12-10-02