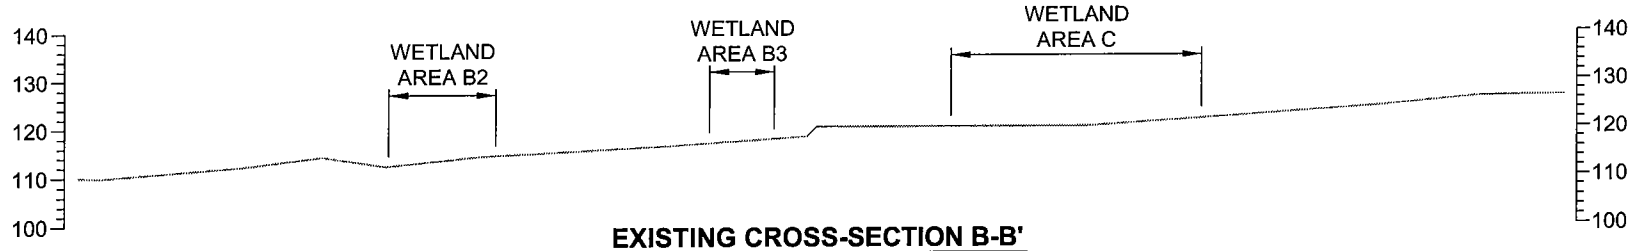

EXISTING CROSS-SECTION B-B'

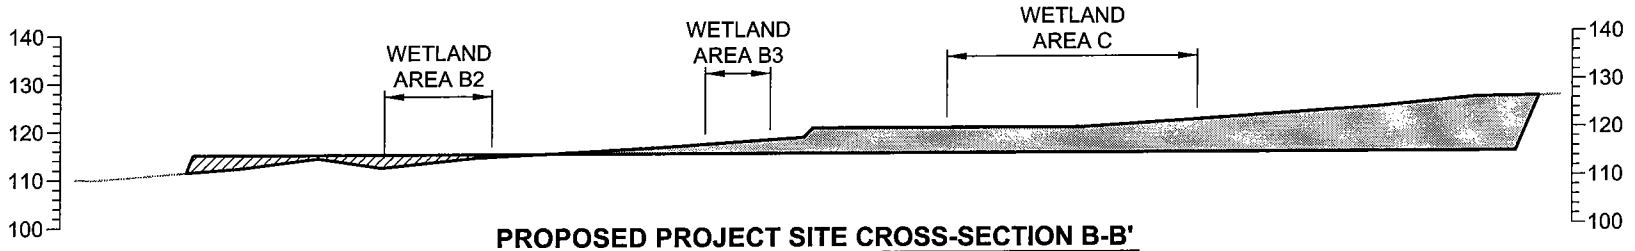

PROPOSED PROJECT SITE CROSS-SECTION B-B'

650.75 SQUARE YARDS OF CUT MATERIAL
66.35 SQUARE YARDS OF FILL MATERIAL

LEGEND
- FILL AREA
- EXCAVATED AREA

NOTE: FOR CROSS-SECTION LOCATIONS SEE FIGURES 2a AND 2b.

Proposed: wetland fill
Reference: 2001-4-01283
Purpose: Construction of cogeneration facility
App. by: BP Cherry Point Refinery, Whatcom County, Washington
Sheet: 7 of 7 Date: 10-10-02

0 200 400
FEET
5X VERTICAL EXAGGERATION

FIGURE **4b**

CROSS-SECTIONS A-A' AND B-B'

BP/CHERRY POINT/WA

Drawing file: 0131421001005F15.dwg Mar 31, 2003 – 5:09pm

Golder Associates