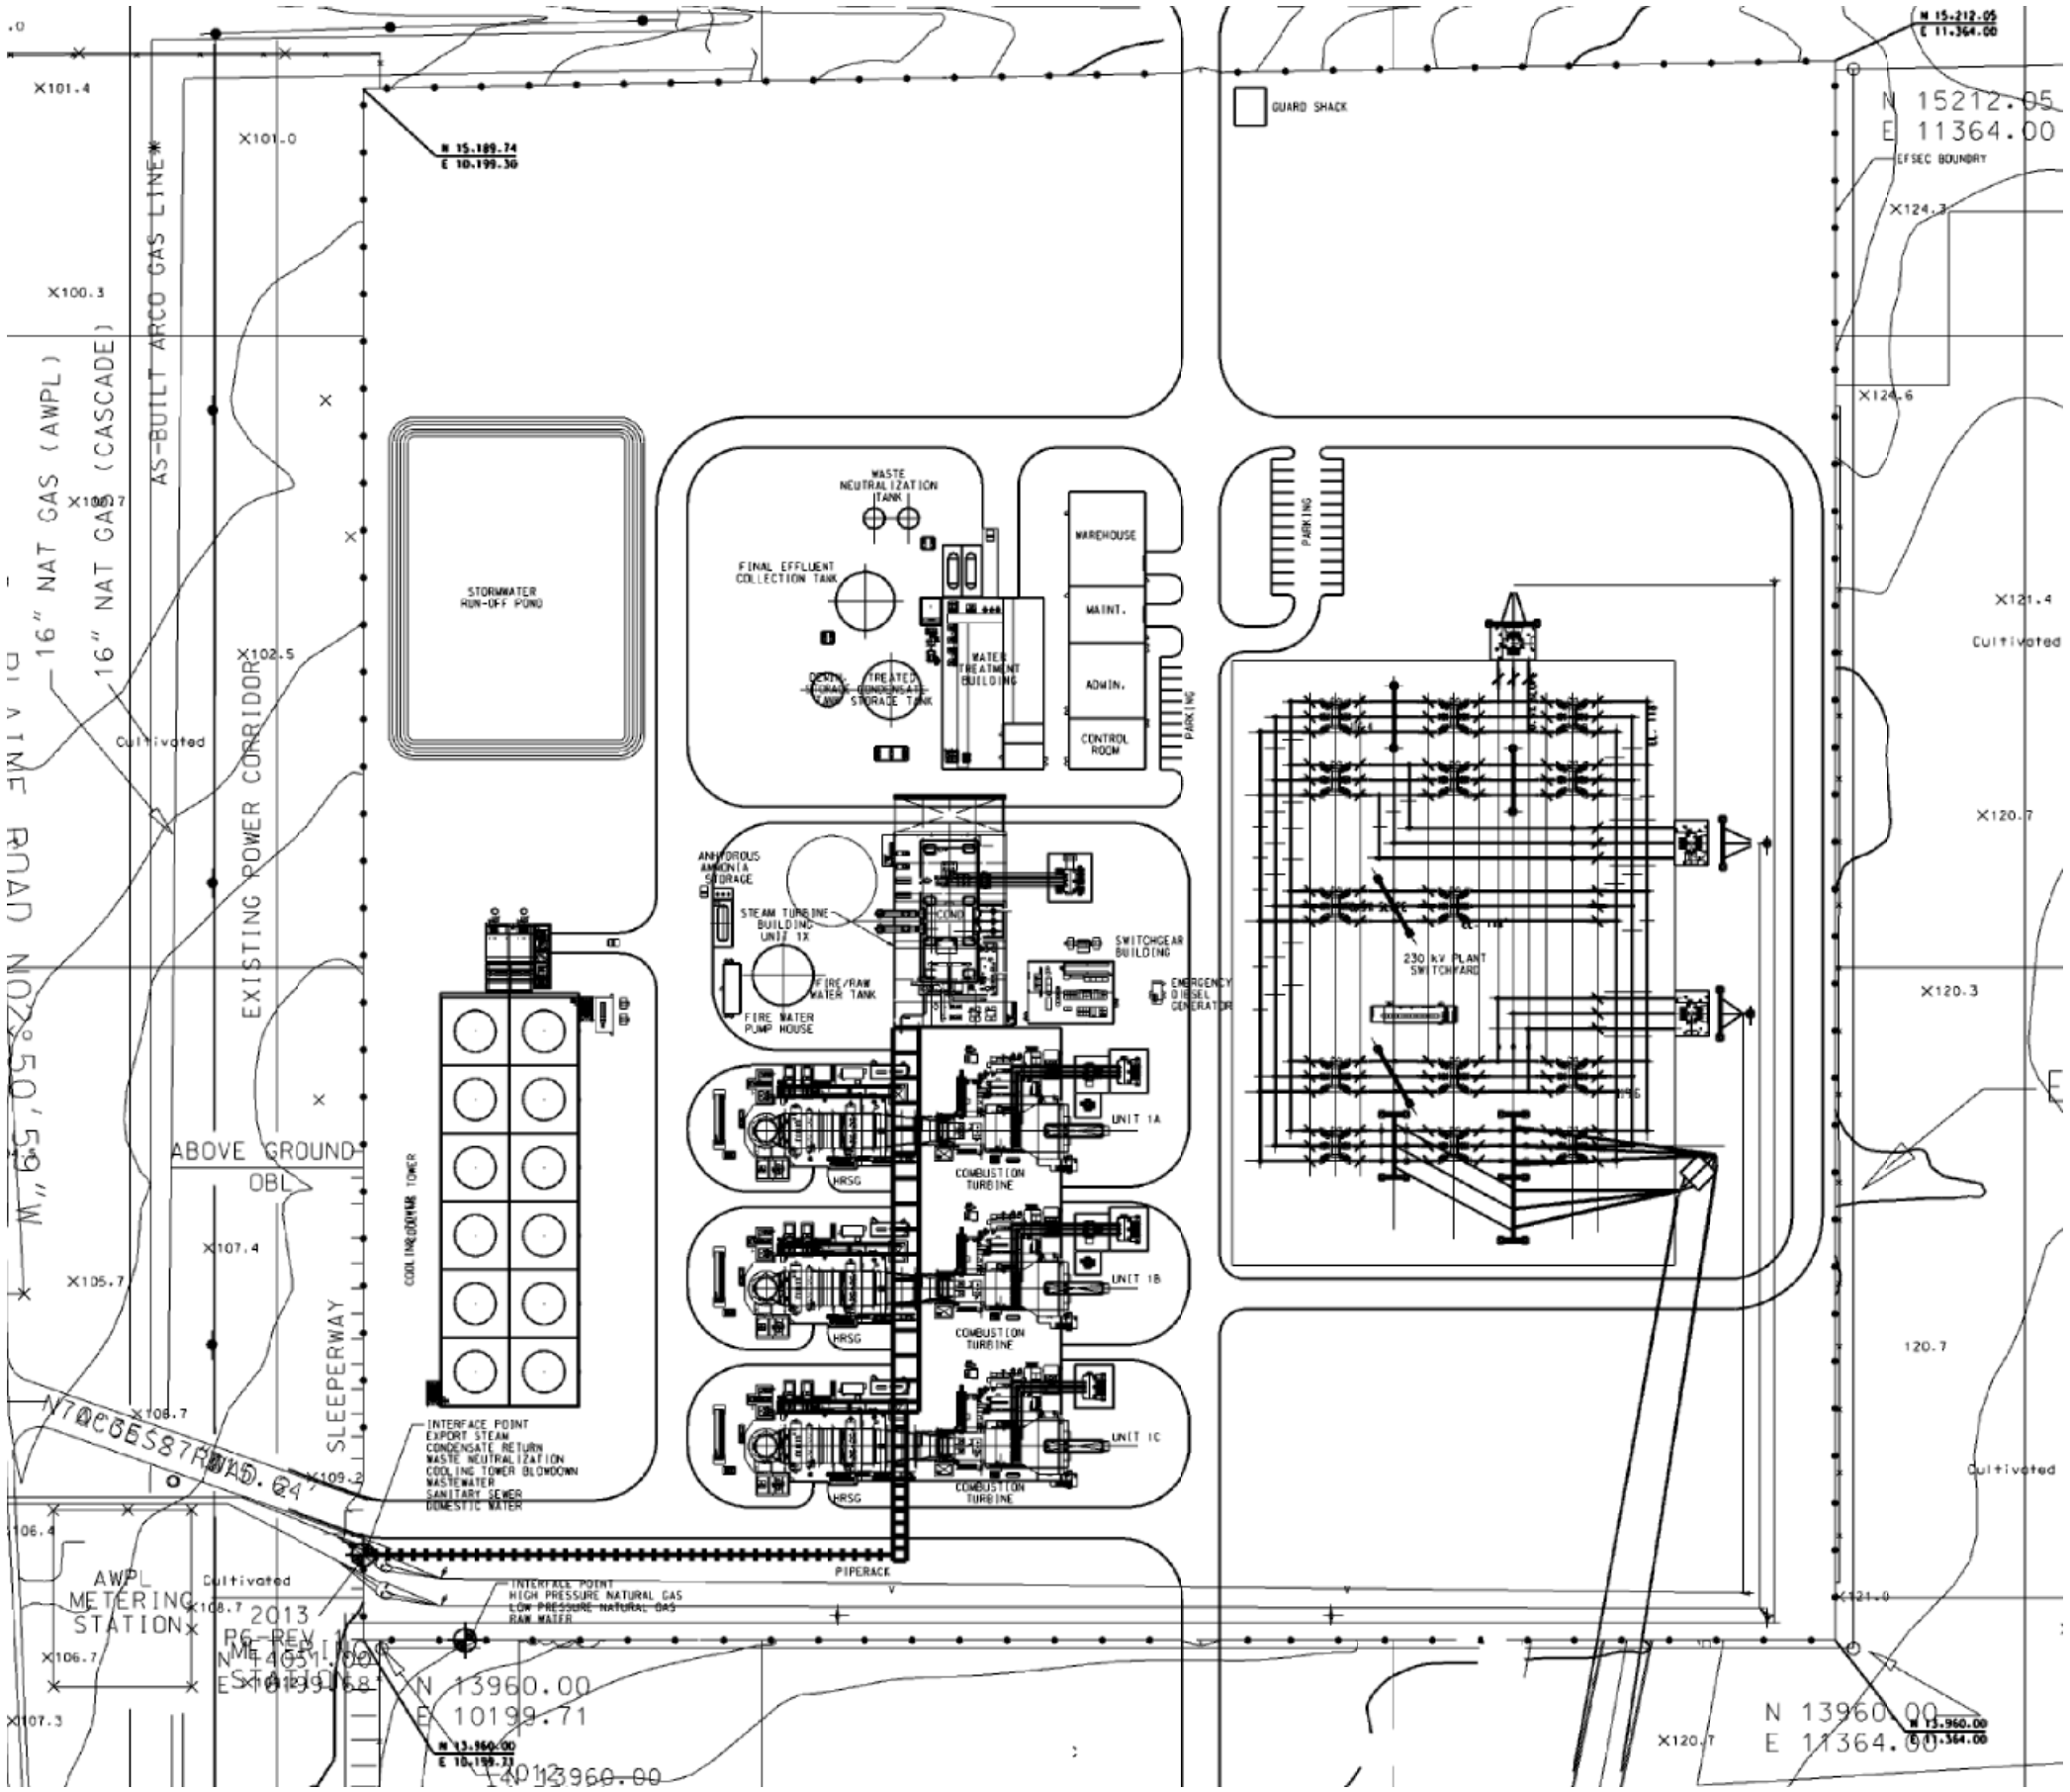

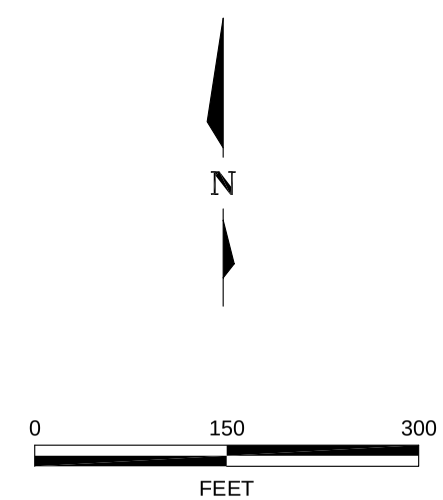

SOURCE: CHERRY POINT REFINERY, GENERAL REFINERY UNIT 43 CO-GENERATION SITE LOCATION PLAN.

FIGURE **1-3**

PROJECT SITE PLAN

BP/COGENERATION PROJECT/WA

Drawing file: 0131421001013F01.dwg Mar 14, 2003 – 12:48pm

Golder Associates