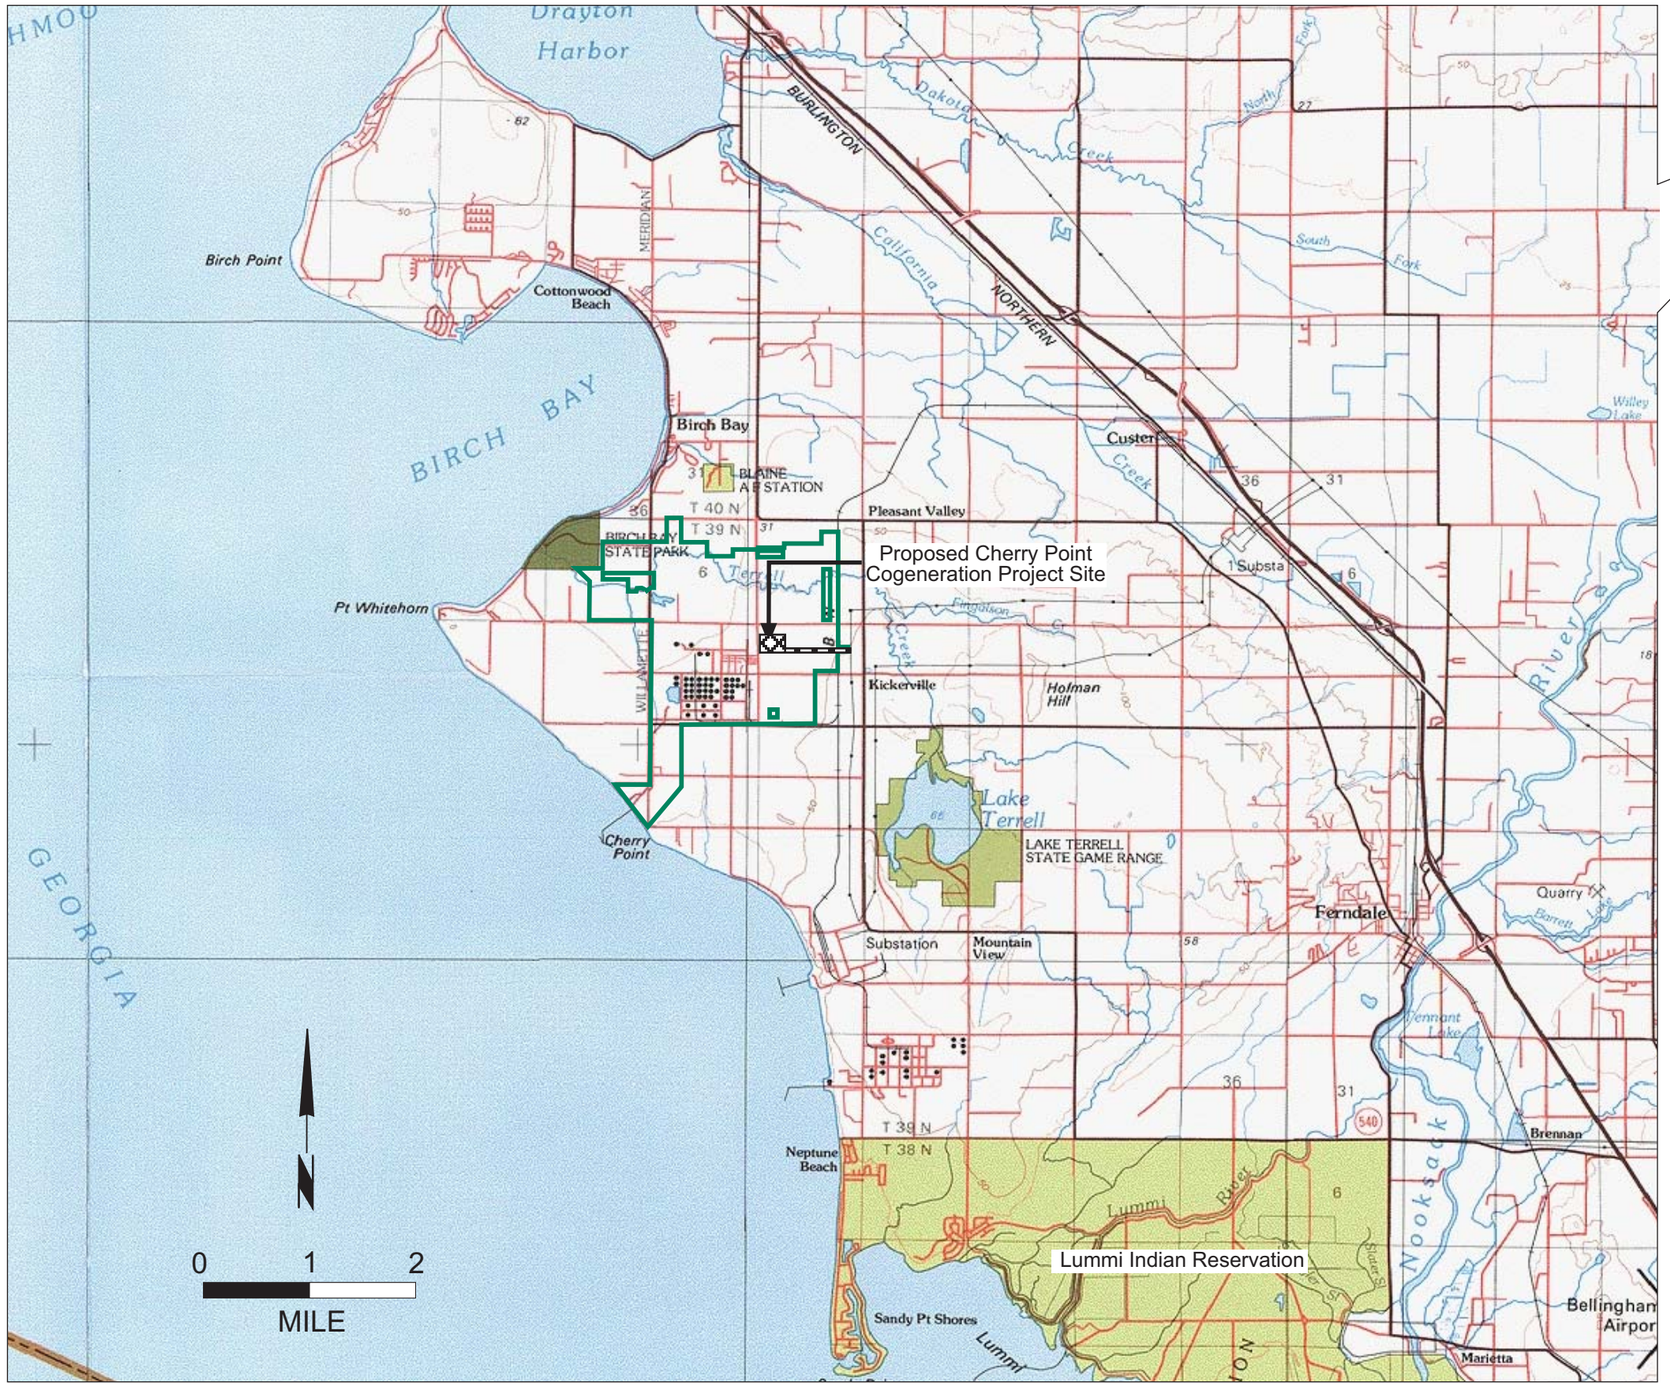

LEGEND

Approximate BP Property Boundary

Proposed Cherry Point Cogeneration Project Site and Transmission Line Corridor

FIGURE 1

CHERRY POINT COGENERATION PROJECT LOCATION MAP

BP/COGENERATION PROJECT/WA

Prepared by: Golder Associates

DRAWING NO. 0131421640fg01.fh9 DATE 06/04/02 DRAWN BY EL

Golder Associates