revised

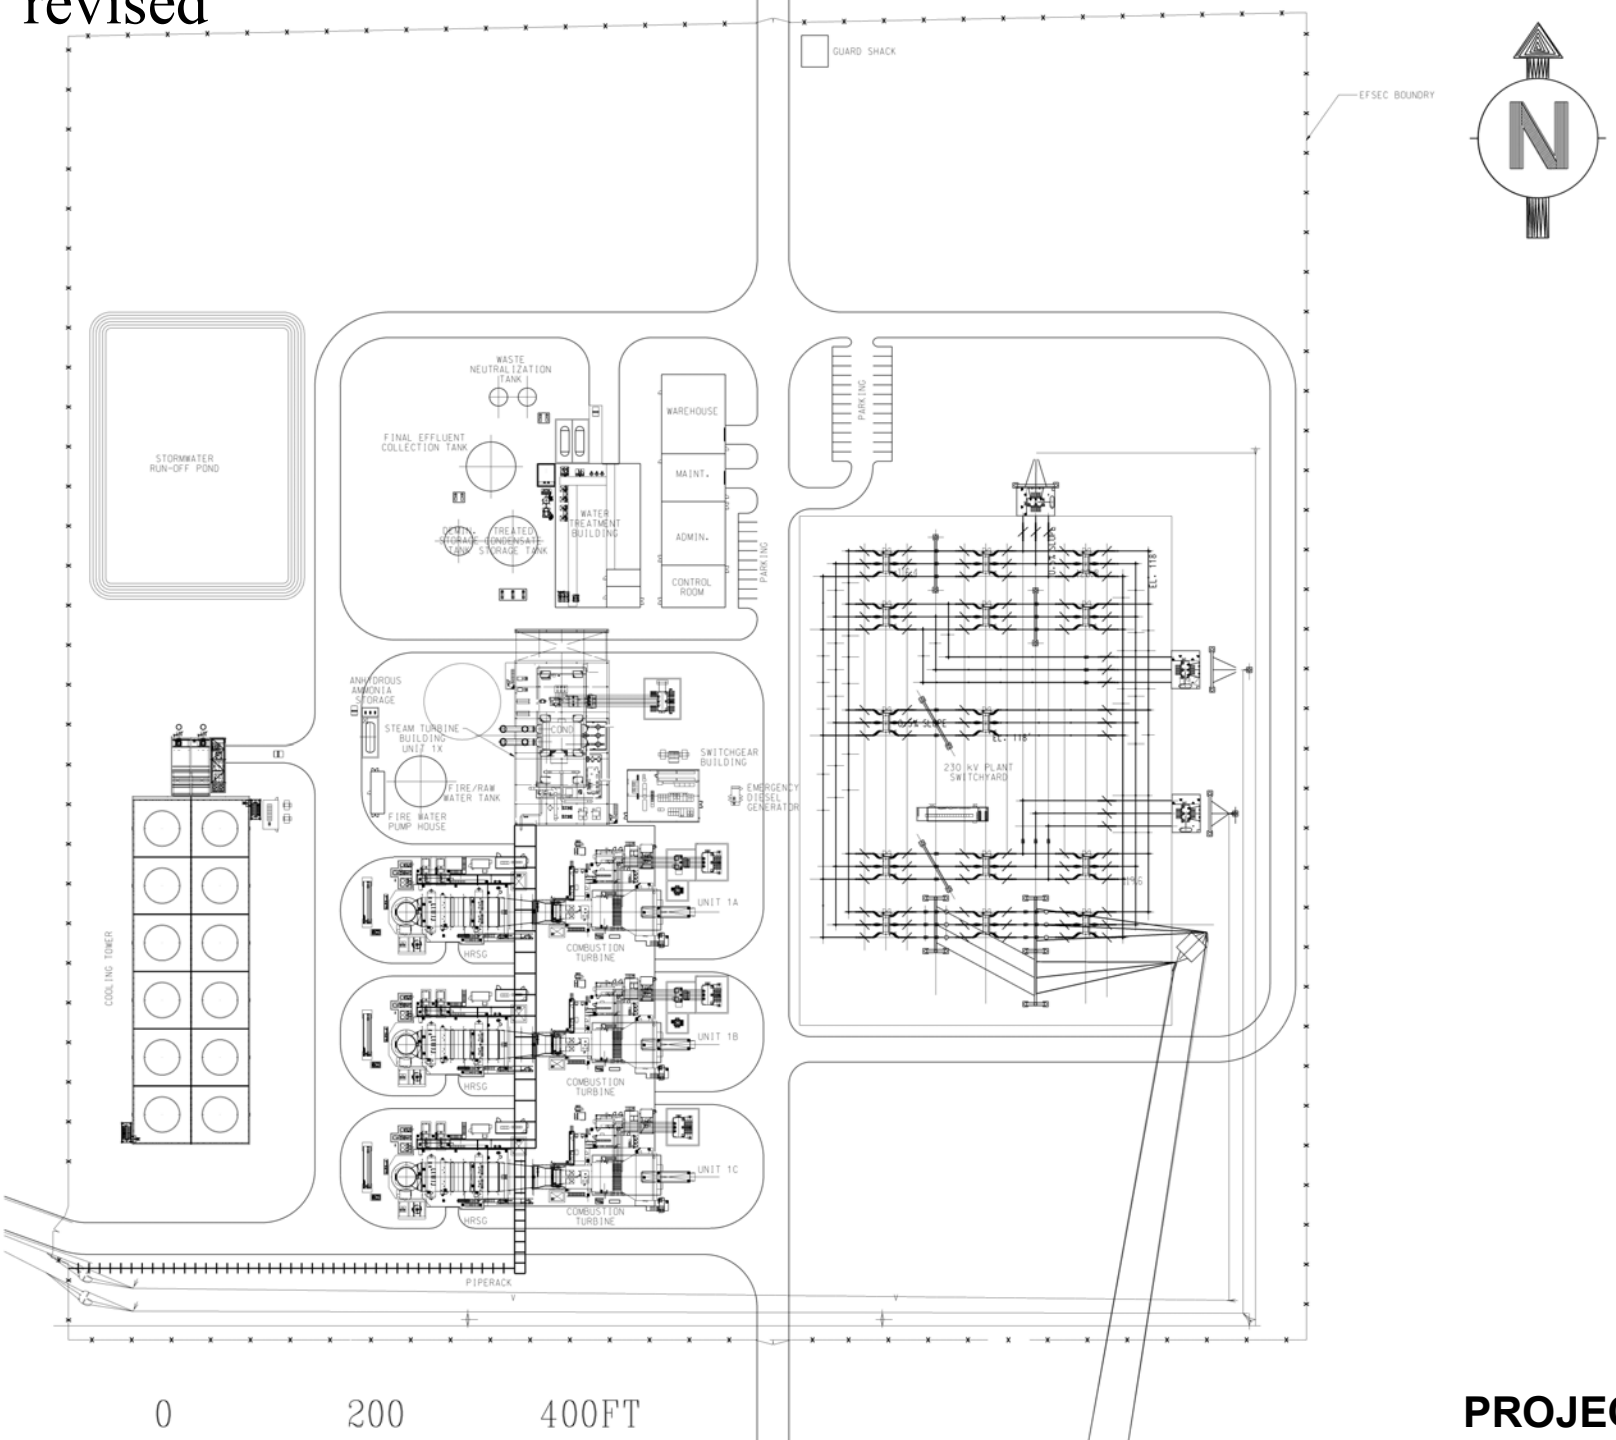

FIGURE 2

PROJECT SITE PLAN