Graphics Server\Graphics\Billable\Kittitas Valley Windfarm\Fig 2-7 Alt Site Layout 10.1.03

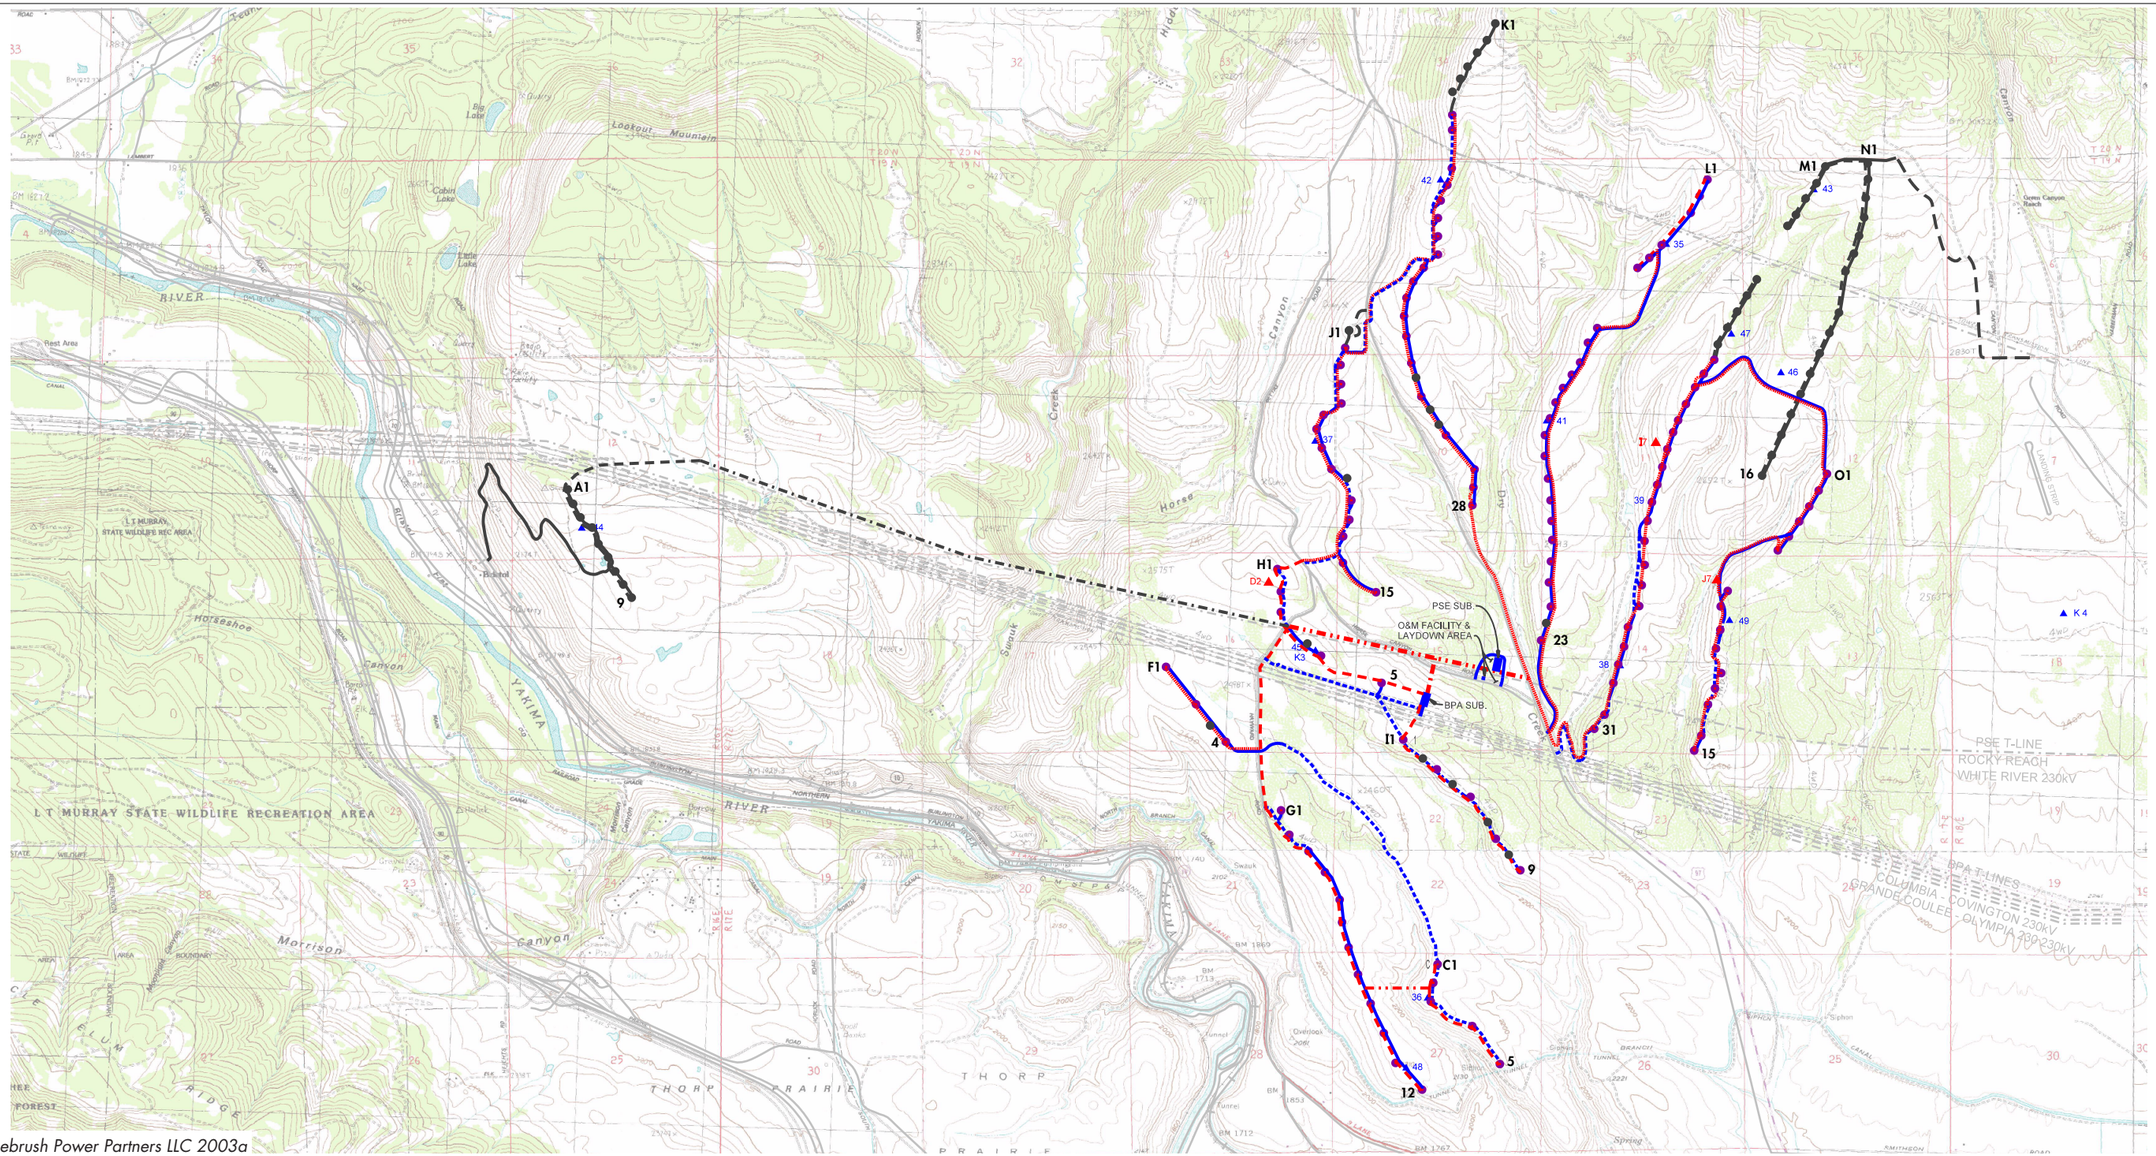

Source: Sagebrush Power Partners LLC 2003a

0 4000'
Approximate Scale in Feet

- proposed wind turbine generator location
- facilities studied and removed from the project
- C1 string name and turbine number
- ▲43 meterological tower - temporary
- ▲N12 meterological tower - permanent
- existing access road
- new access road
- underground electrical
- overhead electrical

FIGURE 2-7

ALTERNATIVE A SITE LAYOUT

KITTITAS VALLEY WIND POWER PROJECT EIS

1017002.2T

SHAPIRO & ASSOCIATES, INC.