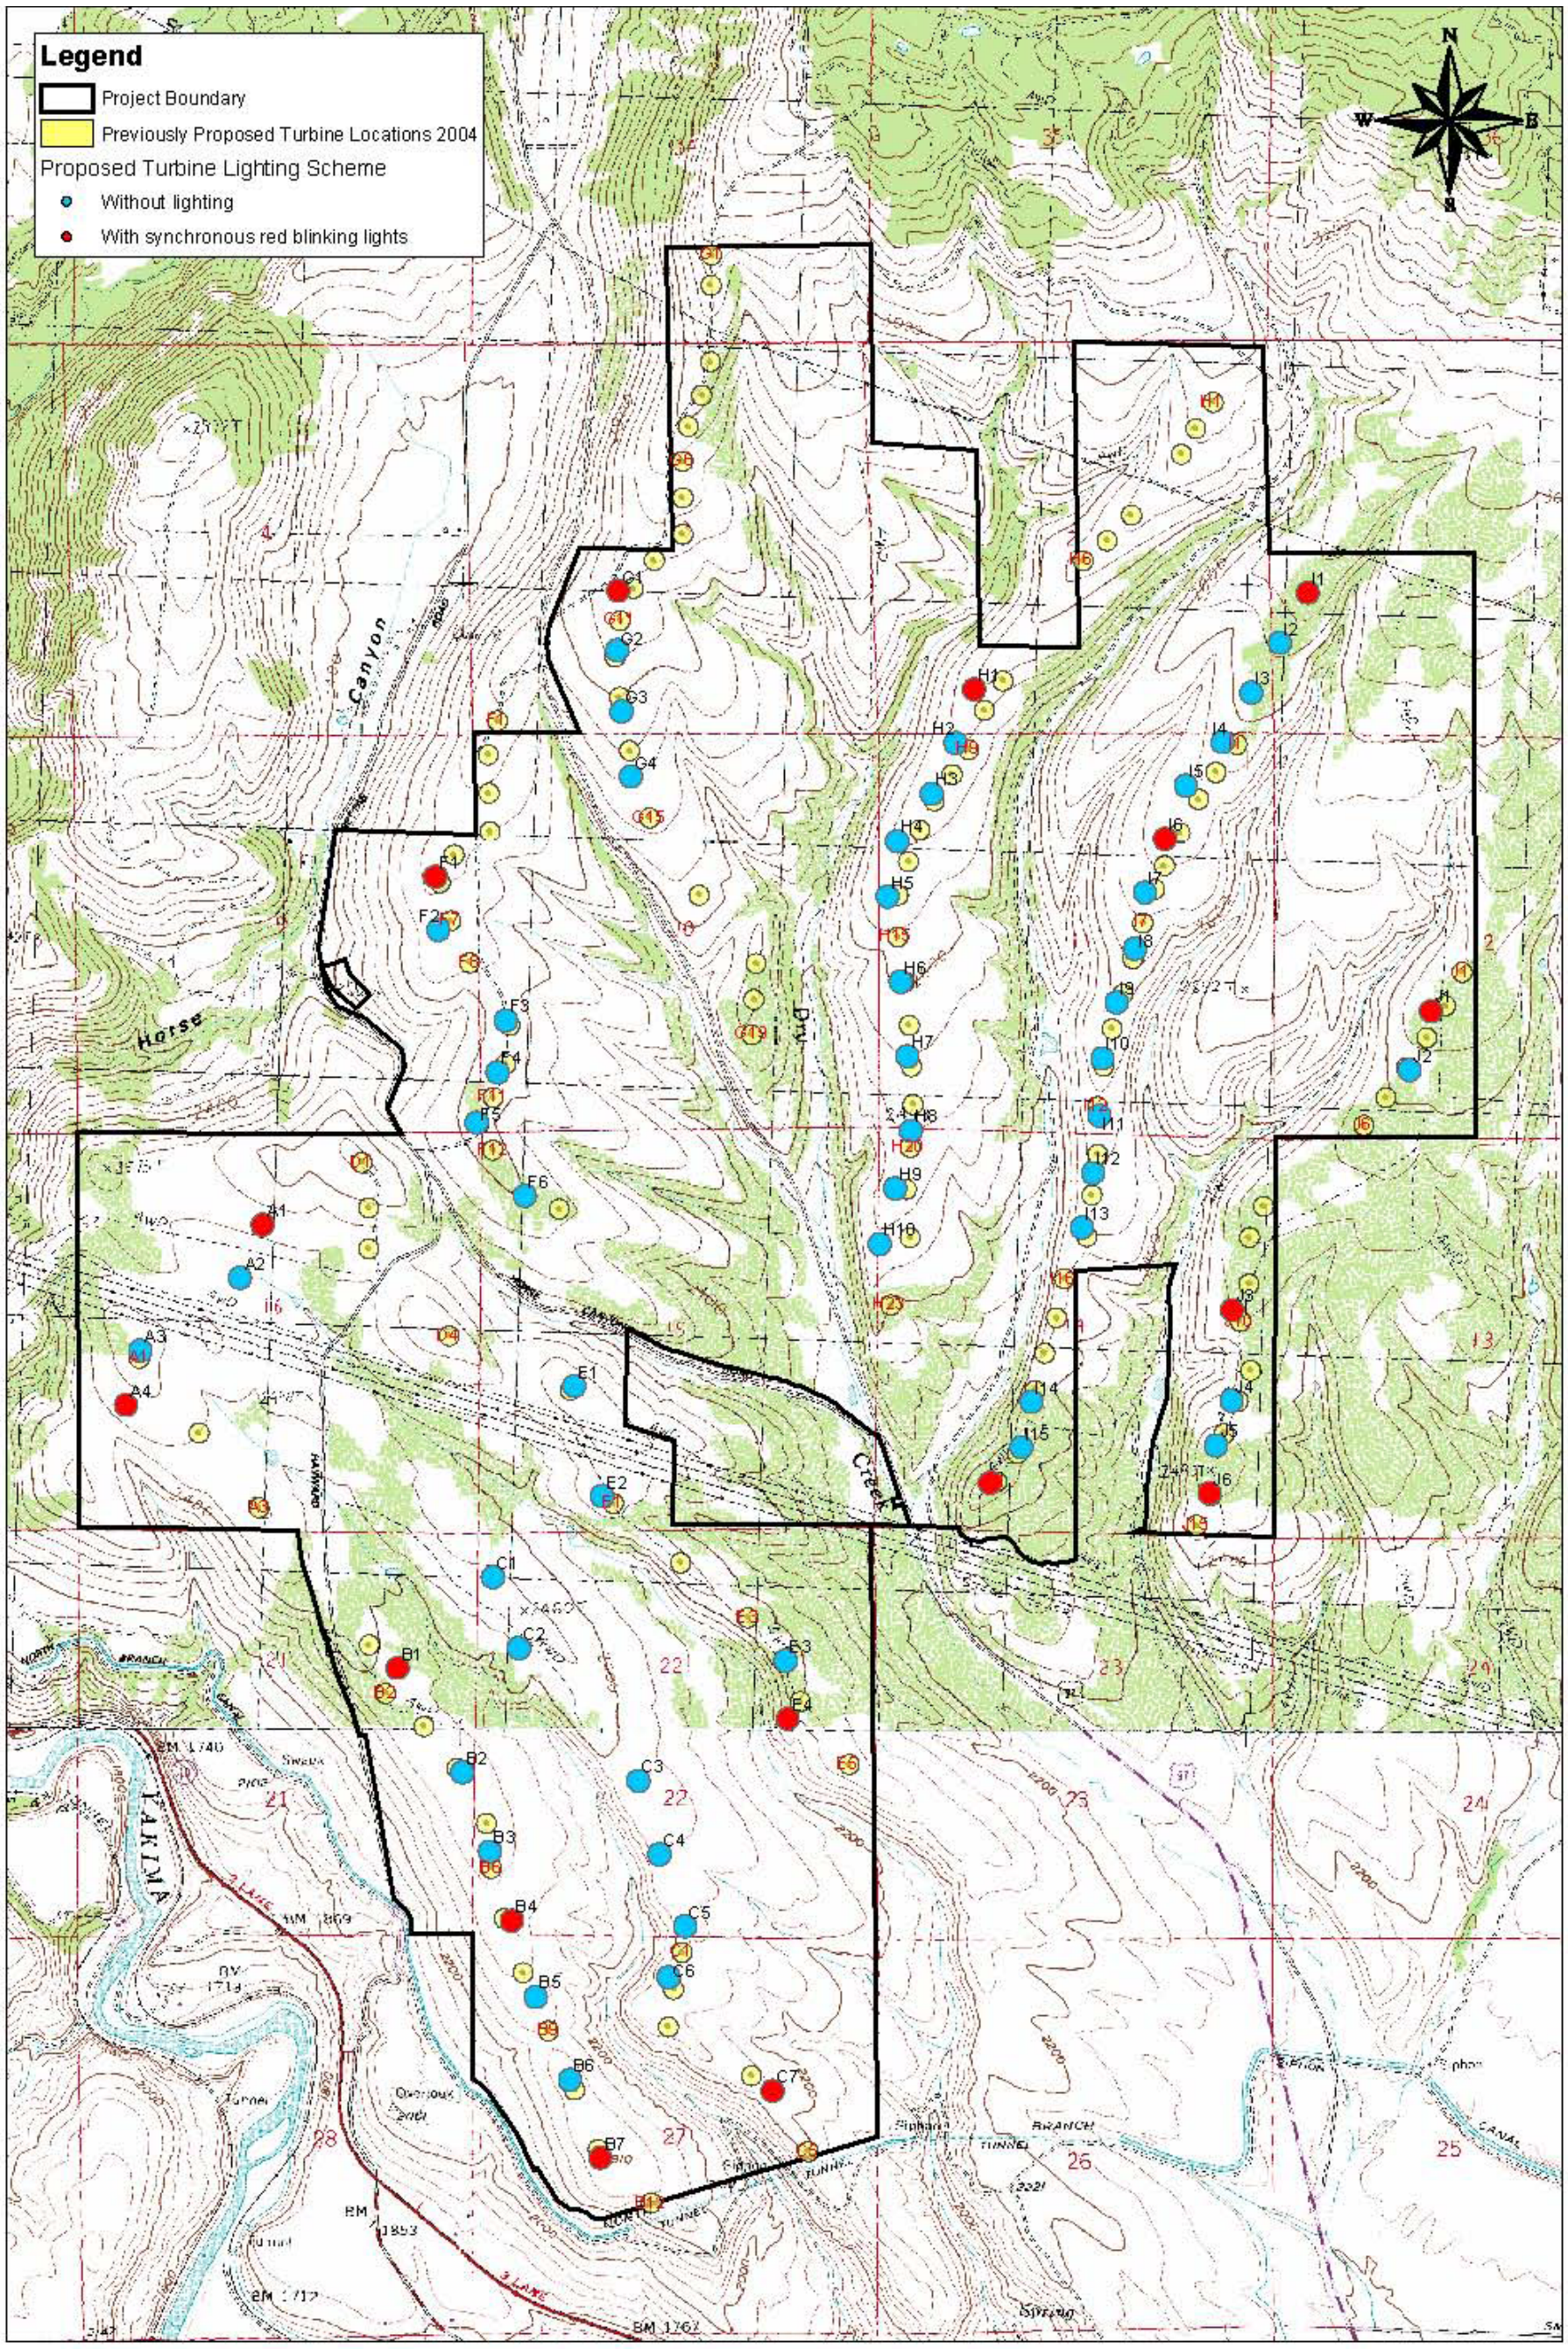

FIGURE VIS-7
PROPOSED FAA LIGHTING SCHEME
KITTITAS VALLEY WIND ENERGY PROJECT

CH2MHILL