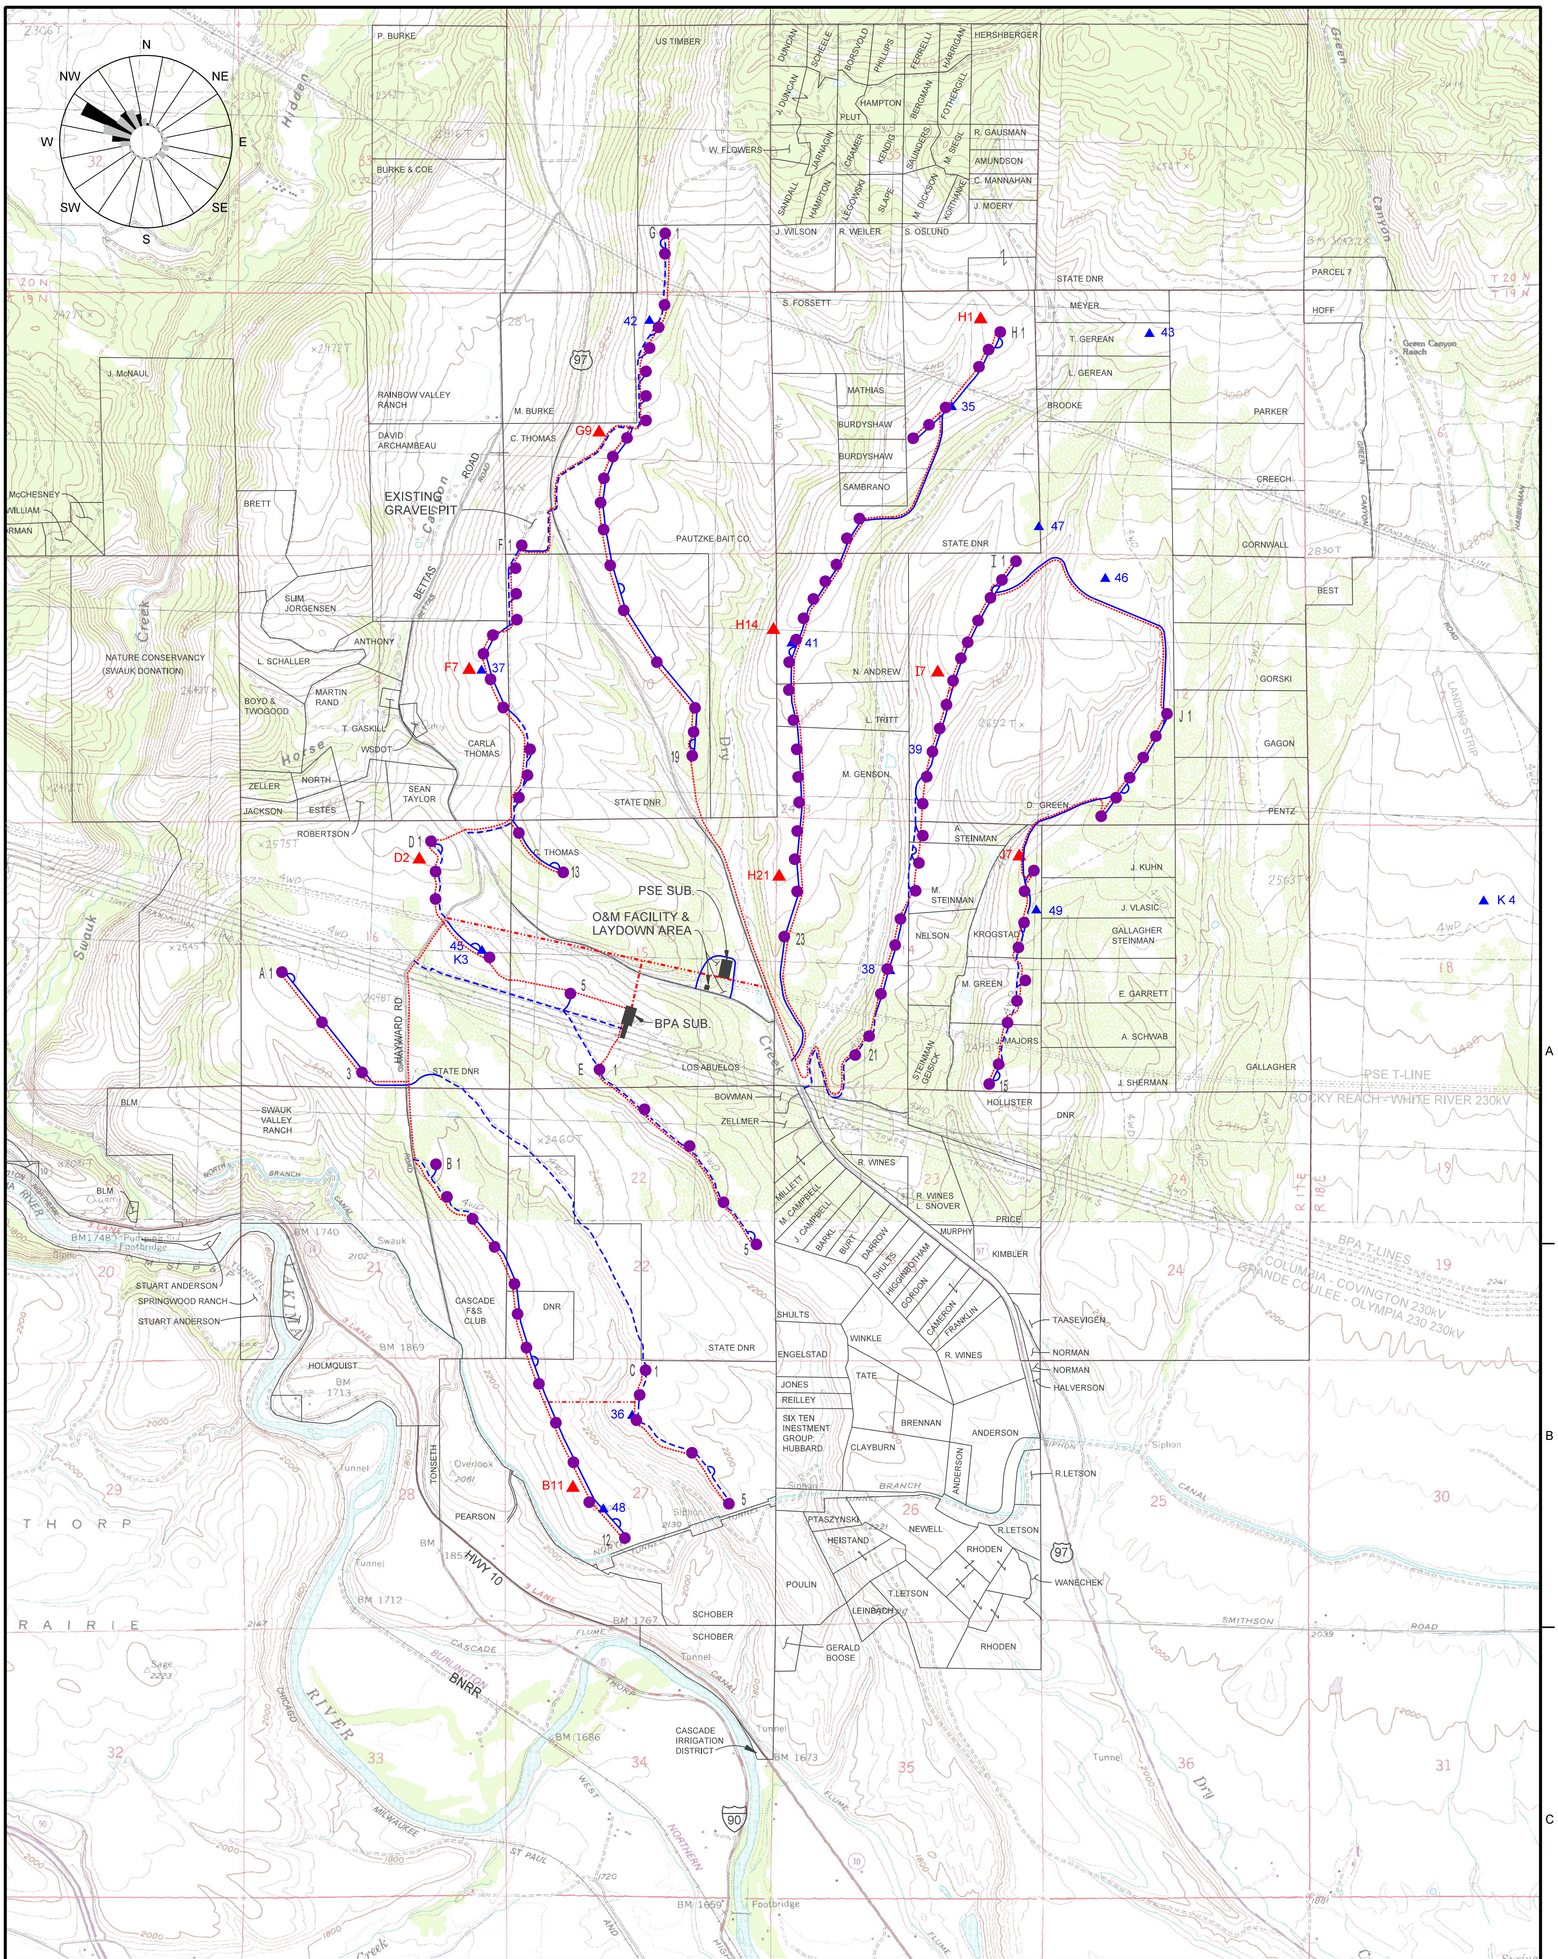

LEGEND:

- PROPOSED WTG LOCATION
- STRING NAME & TURBINE COUNT
- EXISTING ACCESS ROAD
- NEW ACCESS ROAD
- ROAD TURN-AROUND AREA
- UNDERGROUND ELECTRICAL
- OVERHEAD ELECTRICAL
- UGND AND/OR O.H. ELECTRICAL
- ▲ 43 MET TOWER - TEMPORARY
- ▲ N12 MET TOWER - PERMANENT

0 1500 3000 4500
Scale In Feet

CONFIDENTIAL

PRELIMINARY
NOT FOR CONSTRUCTION

CH2MHILL

Sagebrush Power Partners, LLC
Zilkha Renewable Energy
210 SW MORRISON
SUITE 310
PORTLAND, OR 97204
TEL: (503) 222-9400
FAX: (503) 222-9404

KITTITAS VALLEY WIND POWER PROJECT

EXHIBIT 1
PROJECT SITE LAYOUT

SHEET	
DWG	EXHIBIT 1
DATE	JAN 2003
PROJ	170365.

FILENAME: z-fig113-layout.dgn PLOT DATE: 10-JAN-2003 PLOT TIME: 09:30:37

REUSE OF DOCUMENTS: THIS DOCUMENT, AND THE IDEAS AND DESIGNS INCORPORATED HEREIN, AS AN INSTRUMENT OF PROFESSIONAL SERVICE, IS THE PROPERTY OF CH2M HILL AND IS NOT TO BE USED, IN WHOLE OR IN PART, FOR ANY OTHER PROJECT WITHOUT THE WRITTEN AUTHORIZATION OF CH2MHILL. ©CH2M HILL