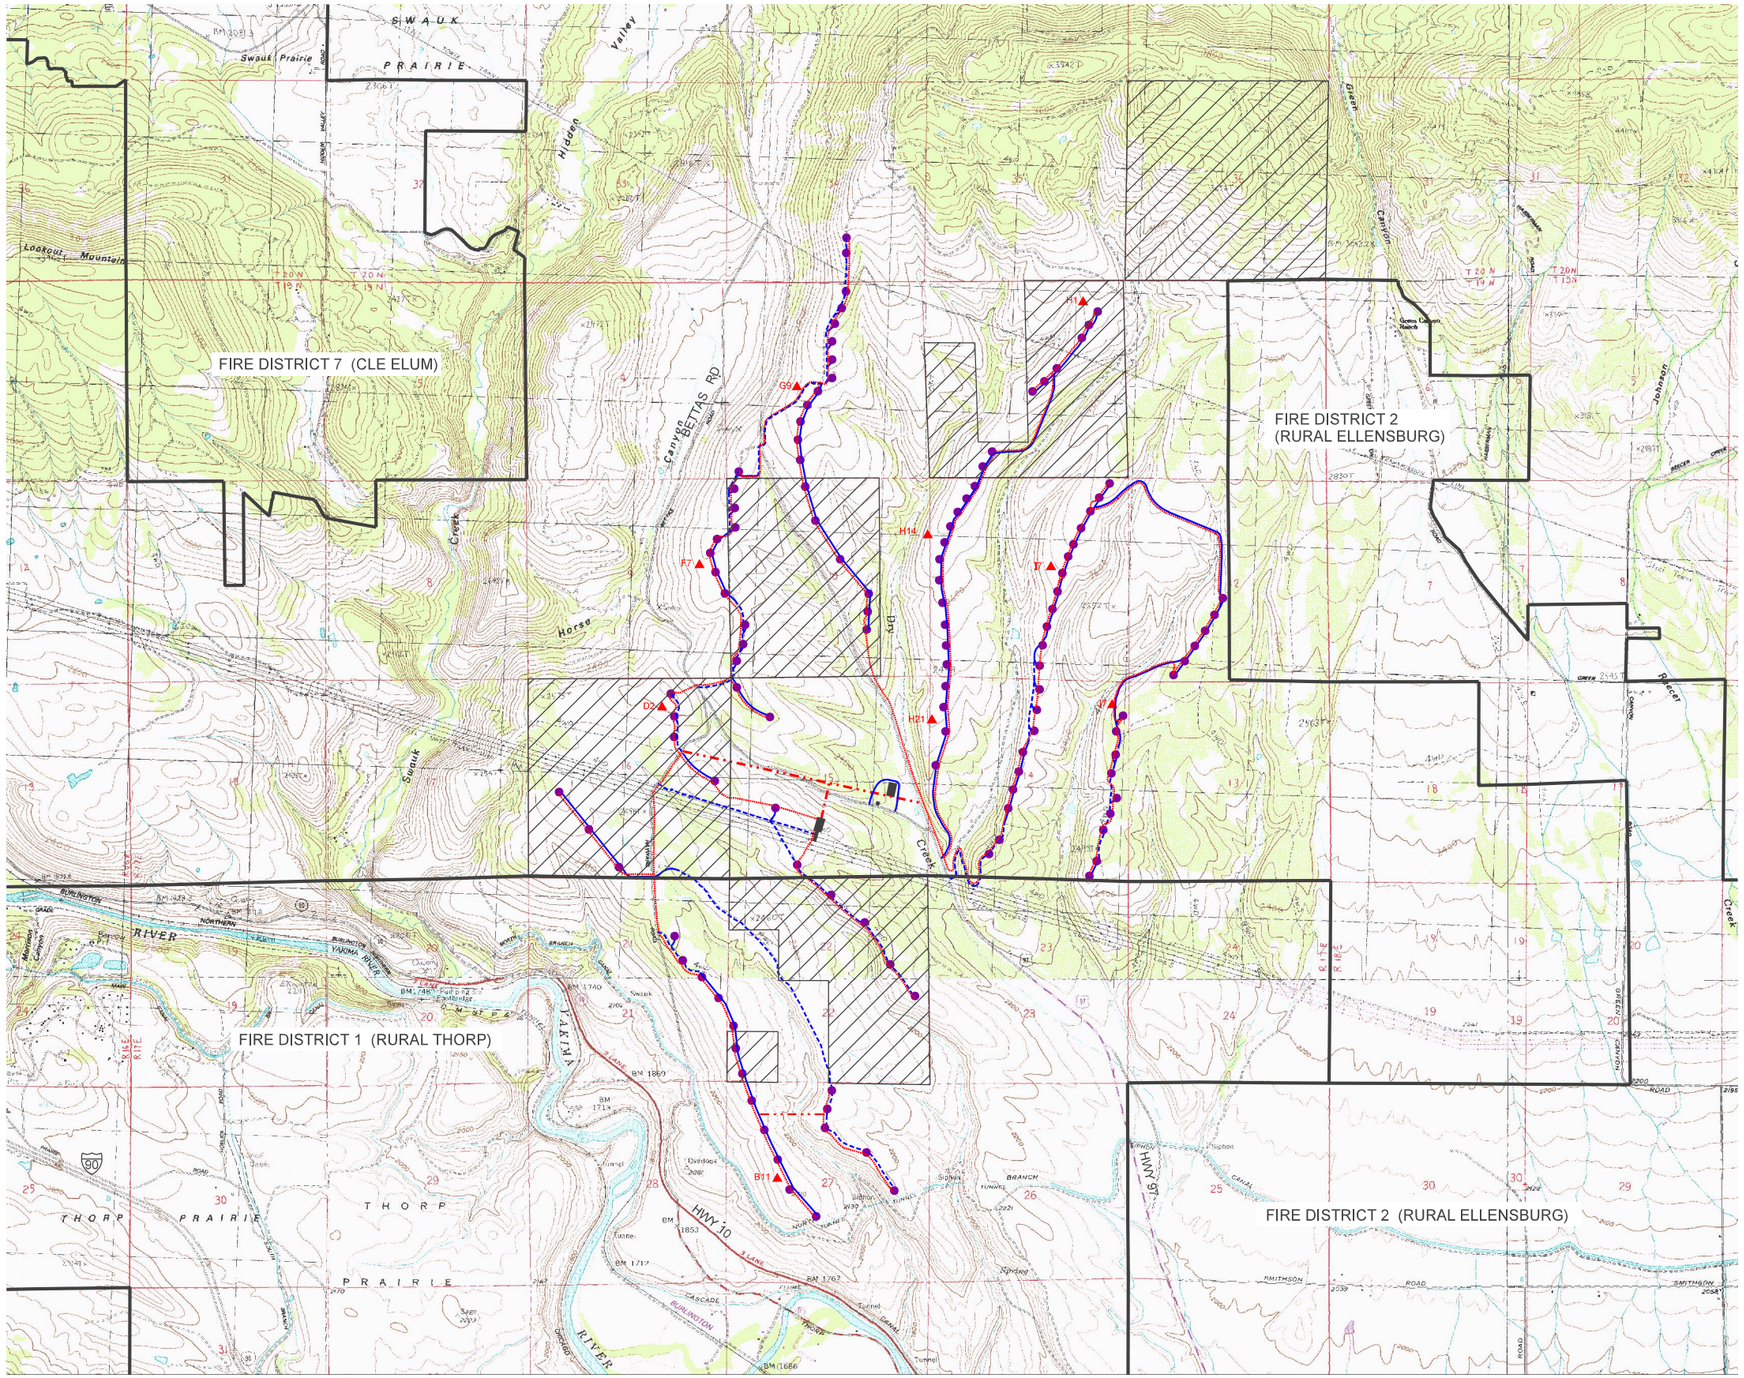

N

0 2000 4000 6000
Scale In Feet

LEGEND:

- DISTRICT BOUNDARY
- PROPOSED WTG LOCATION
- N 1 STRING NAME & TURBINE COUNT
- EXISTING ACCESS ROAD
- NEW ACCESS ROAD
- UNDERGROUND ELECTRICAL
- OVERHEAD ELECTRICAL
- UGND AND/OR O.H. ELECTRICAL
- ▲ N12 MET TOWER - PERMANENT
- DNR PROPERTY

Sagebrush Power Partners, LLC
Zilkha Renewable Energy

EXHIBIT 19
FIRE DISTRICTS
APPLICATION FOR SITE CERTIFICATE
KITTITAS VALLEY WIND POWER PROJECT
JANUARY 2003

CH2MHILL

170365.C1
FILENAME: zp-fig05-fire.dgn PLOT DATE: 10-JAN-2003 PLOT TIME: 12:16:09