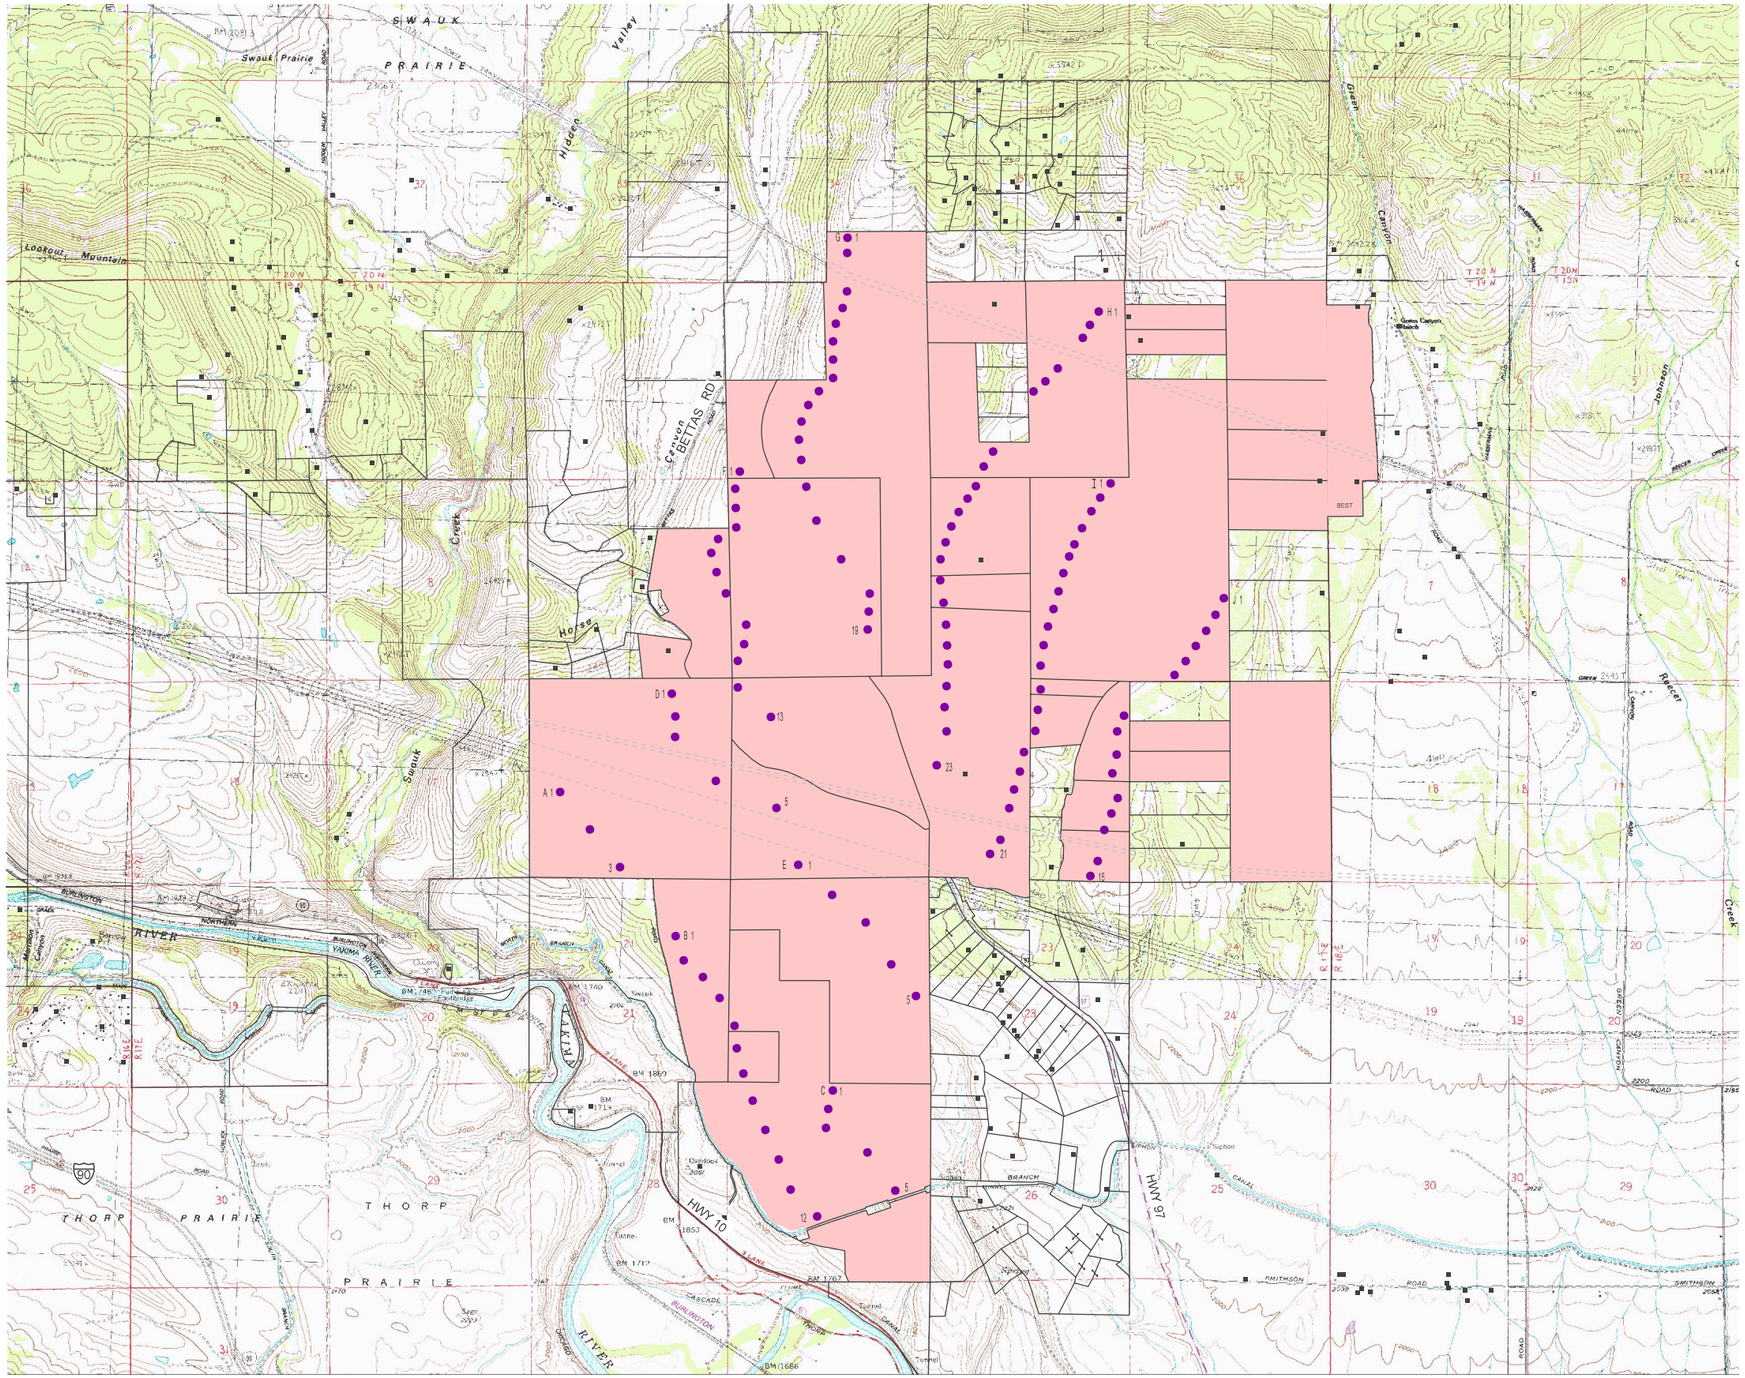

N

0 2000 4000 6000
Scale In Feet

LEGEND:

- PARTICIPATING LAND OWNER
- PROPOSED WTG LOCATION
- N 1 NAME & TURBINE COUNT
- EXISTING HOUSES/BLDGS

Sagebrush Power Partners, LLC
Zilkha Renewable Energy

EXHIBIT 21-1
HOUSE AND WTG LOCATIONS
APPLICATION FOR SITE CERTIFICATE
KITTITAS VALLEY WIND POWER PROJECT
JANUARY 2003

CH2MHILL

170365.C1
FILENAME: zp-fig08-noise.dgn PLOT DATE: 10-JAN-2003 PLOT TIME: 12:37:24