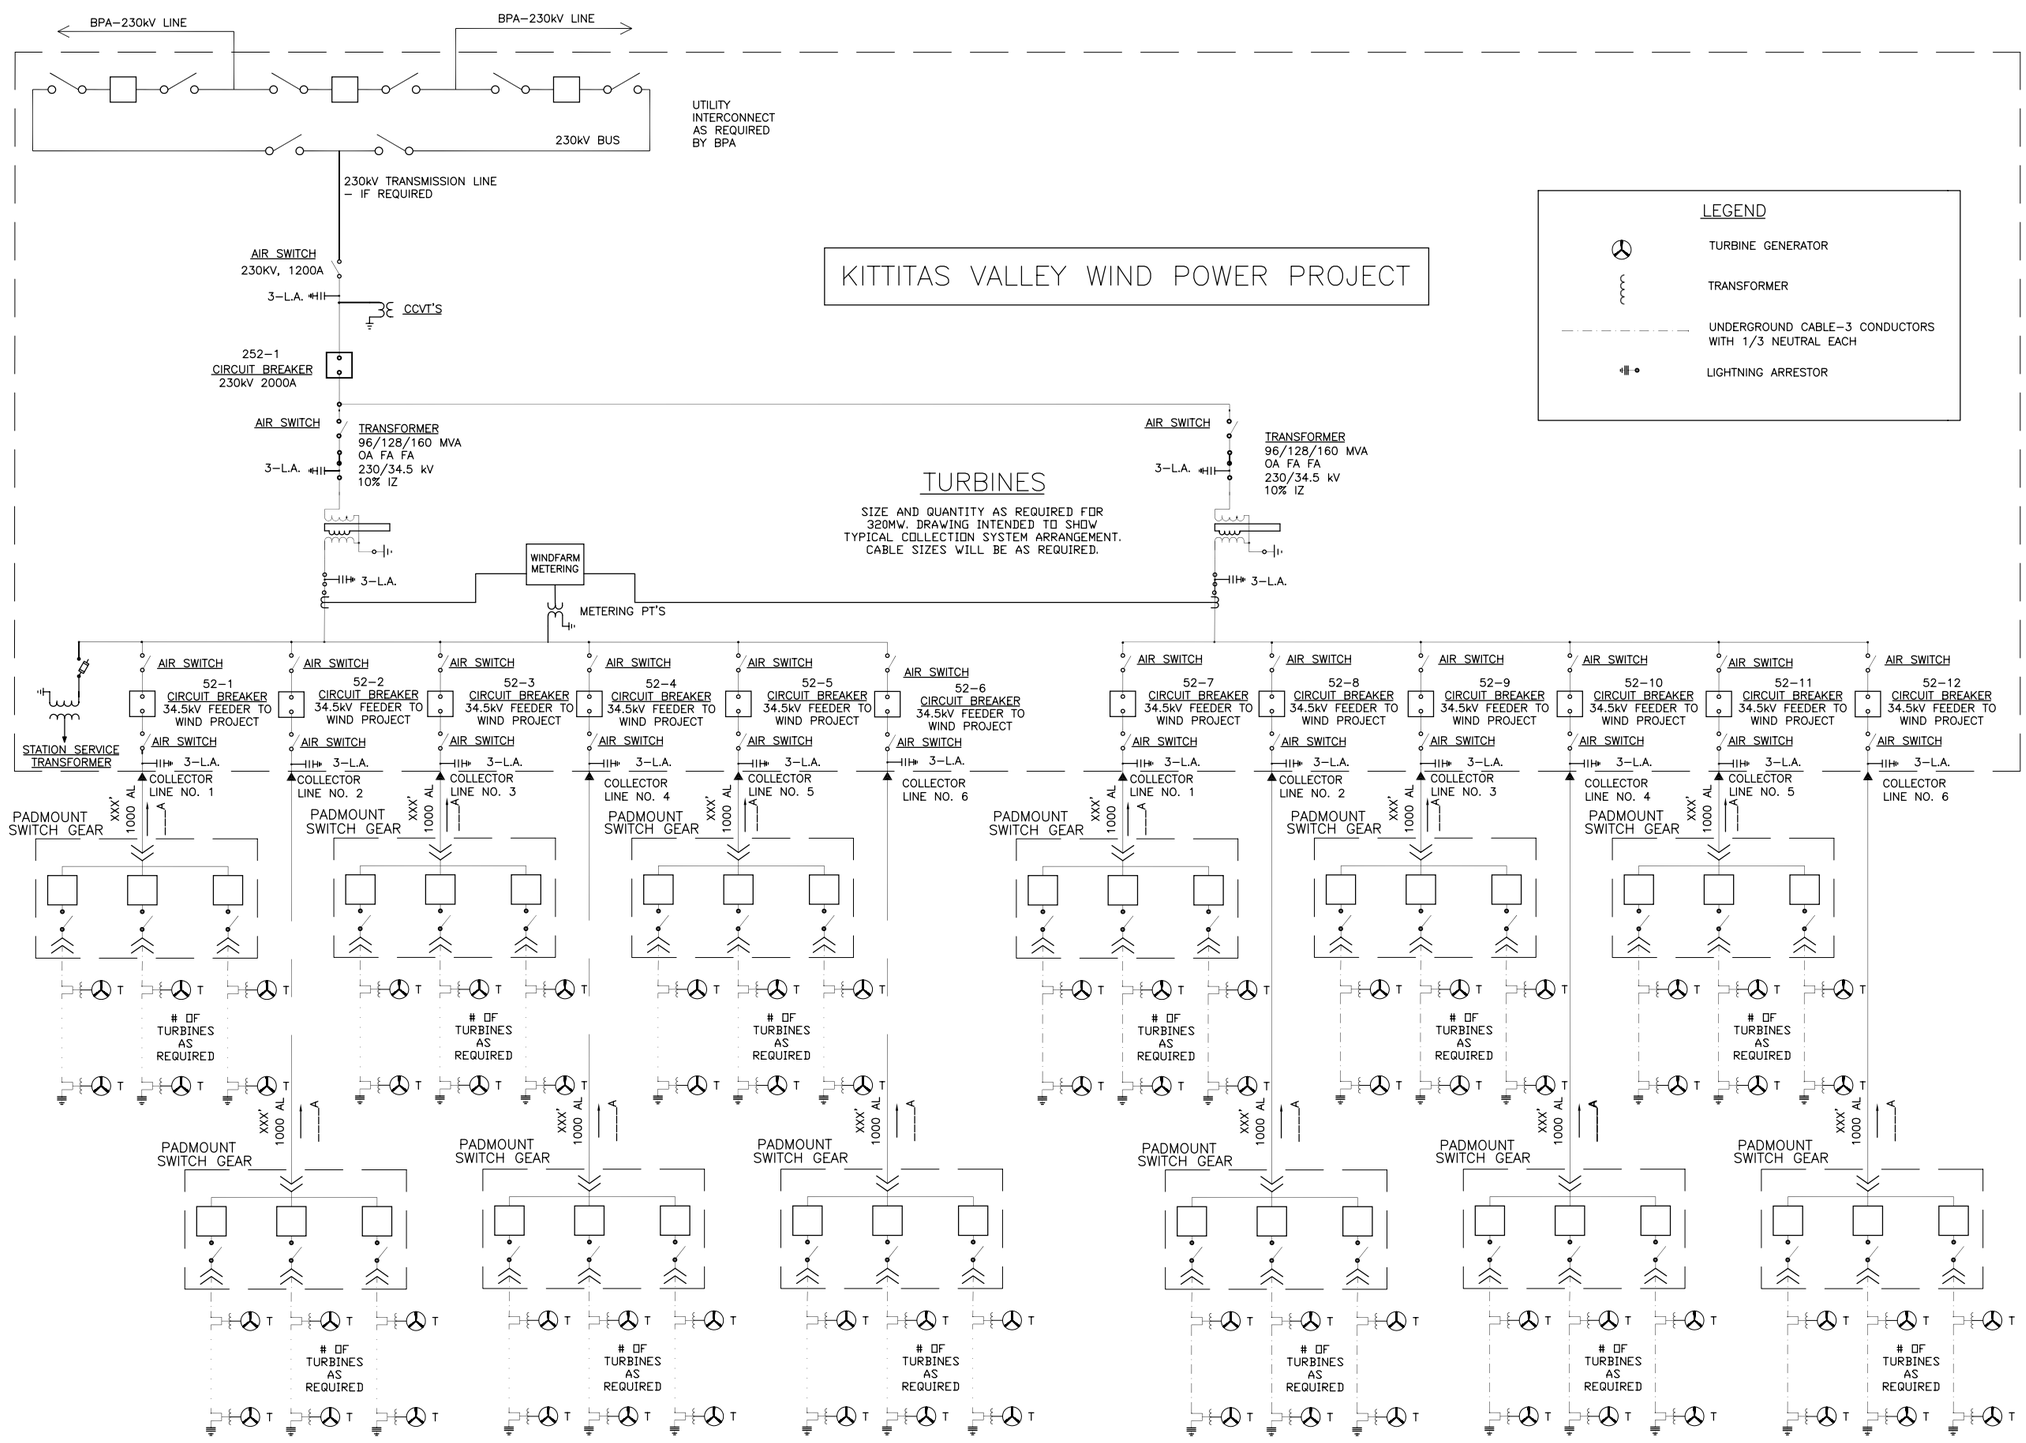

KITTITAS VALLEY WIND POWER PROJECT

TURBINES

SIZE AND QUANTITY AS REQUIRED FOR 320MW. DRAWING INTENDED TO SHOW TYPICAL COLLECTION SYSTEM ARRANGEMENT. CABLE SIZES WILL BE AS REQUIRED.

LEGEND

- TURBINE GENERATOR
- TRANSFORMER
- UNDERGROUND CABLE-3 CONDUCTORS WITH 1/3 NEUTRAL EACH
- LIGHTNING ARRESTOR

PRELIMINARY

REGISTERED PROFESSIONAL ENGINEER D. A. KEEF EXP.9-30-06 8030 ELECTRICAL STATE OF CALIFORNIA

DONALD KEEF & ASSOCIATES, INC.
CONSULTING ELECTRICAL ENGINEERS
1620 EAST CYPRESS AVENUE, SUITE #2
REDDING, CALIFORNIA, 96002
(530) 223-1413

DRAWN: B.HOCKETT
CHECKED: DAK
APPROVED:
ISSUED FOR BID:
SCALE: NONE
DATE: 11-25-02

REV	DATE	DESCRIPTION

KITTITAS VALLEY WIND POWER PROJECT

SINGLE LINE DIAGRAM

320MW KITTITAS VALLEY WIND POWER PROJECT

DRAWING NO. E1

JOB NUMBER: 549
REV NUMBER: 0
SHEET 1 OF 1