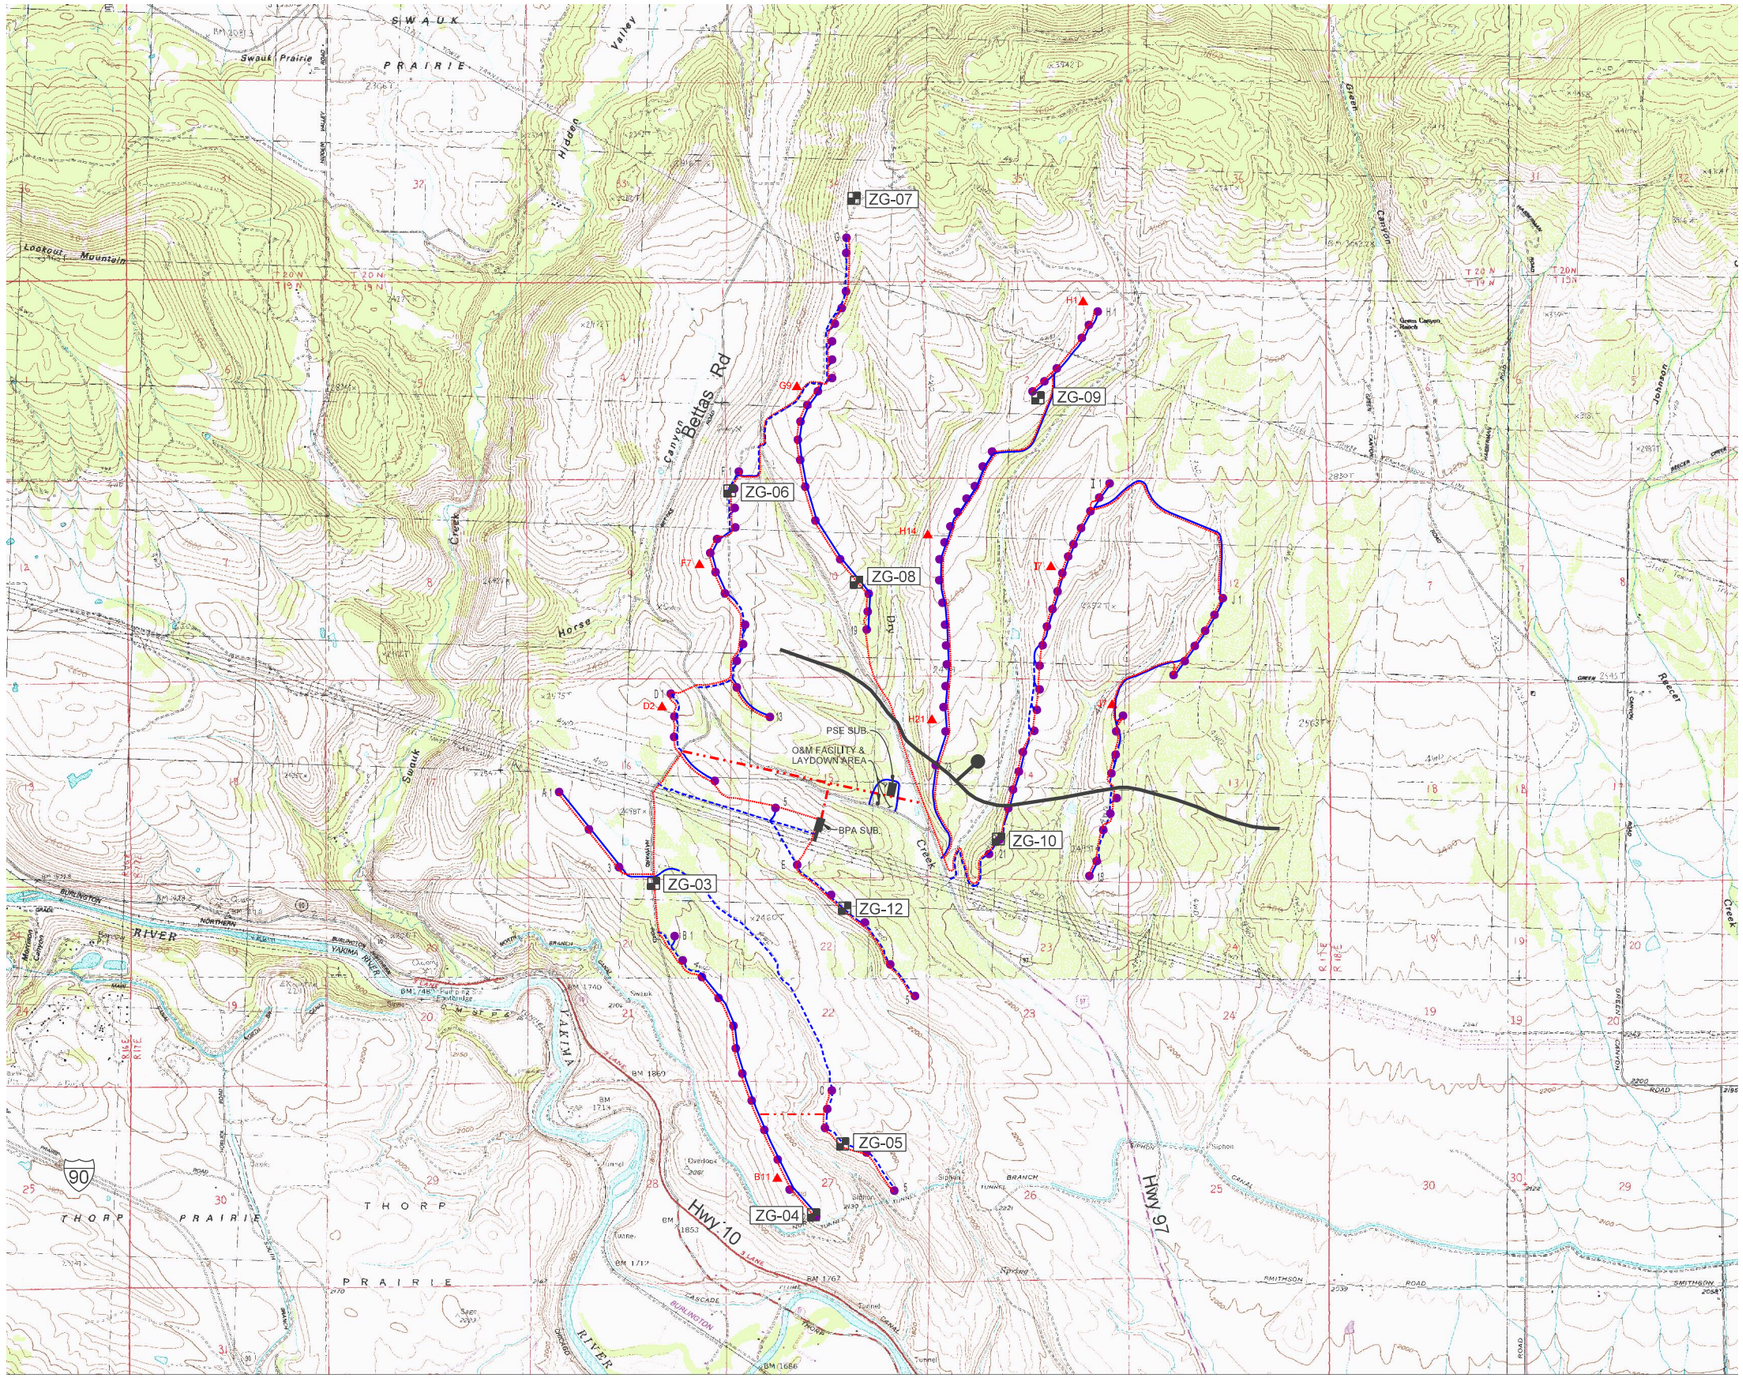

N

0 2000 4000 6000

Scale In Feet

LEGEND:

- ZG-10 — TEST PIT LOCATION
- ● — PROPOSED WTG LOCATION
- N 1 — STRING NAME & TURBINE COUNT
- — — · — EXISTING ACCESS ROAD
- ——— NEW ACCESS ROAD
- — — — UNDERGROUND ELECTRICAL
- — · — · — OVERHEAD ELECTRICAL
- — · · — · · — UGND AND/OR O.H. ELECTRICAL
- ▲ N12 — MET TOWER - PERMANENT
- ●—— DOWNTHROWN SIDE OF LOCAL HIGH-ANGLE FAULT (TABOR ET AL., 1982) LOCATION IS APPROXIMATE

Sagebrush Power Partners, LLC
Zilkha Renewable Energy

PROJECT AREA TOPOGRAPHY GEOTECHNICAL TEST PIT AND FAULT LOCATIONS

APPLICATION FOR SITE CERTIFICATE
KITTITAS VALLEY WIND POWER PROJECT
JANUARY 2003

CH2MHILL

170365.C1

FILENAME: zp-fig04-geo.dgn PLOT DATE: 10-JAN-2003 PLOT TIME: 11:40:49