Graphics Server/Graphics/Billable/Kittitas Valley Windfarm/Fig 2-1 10.7.03

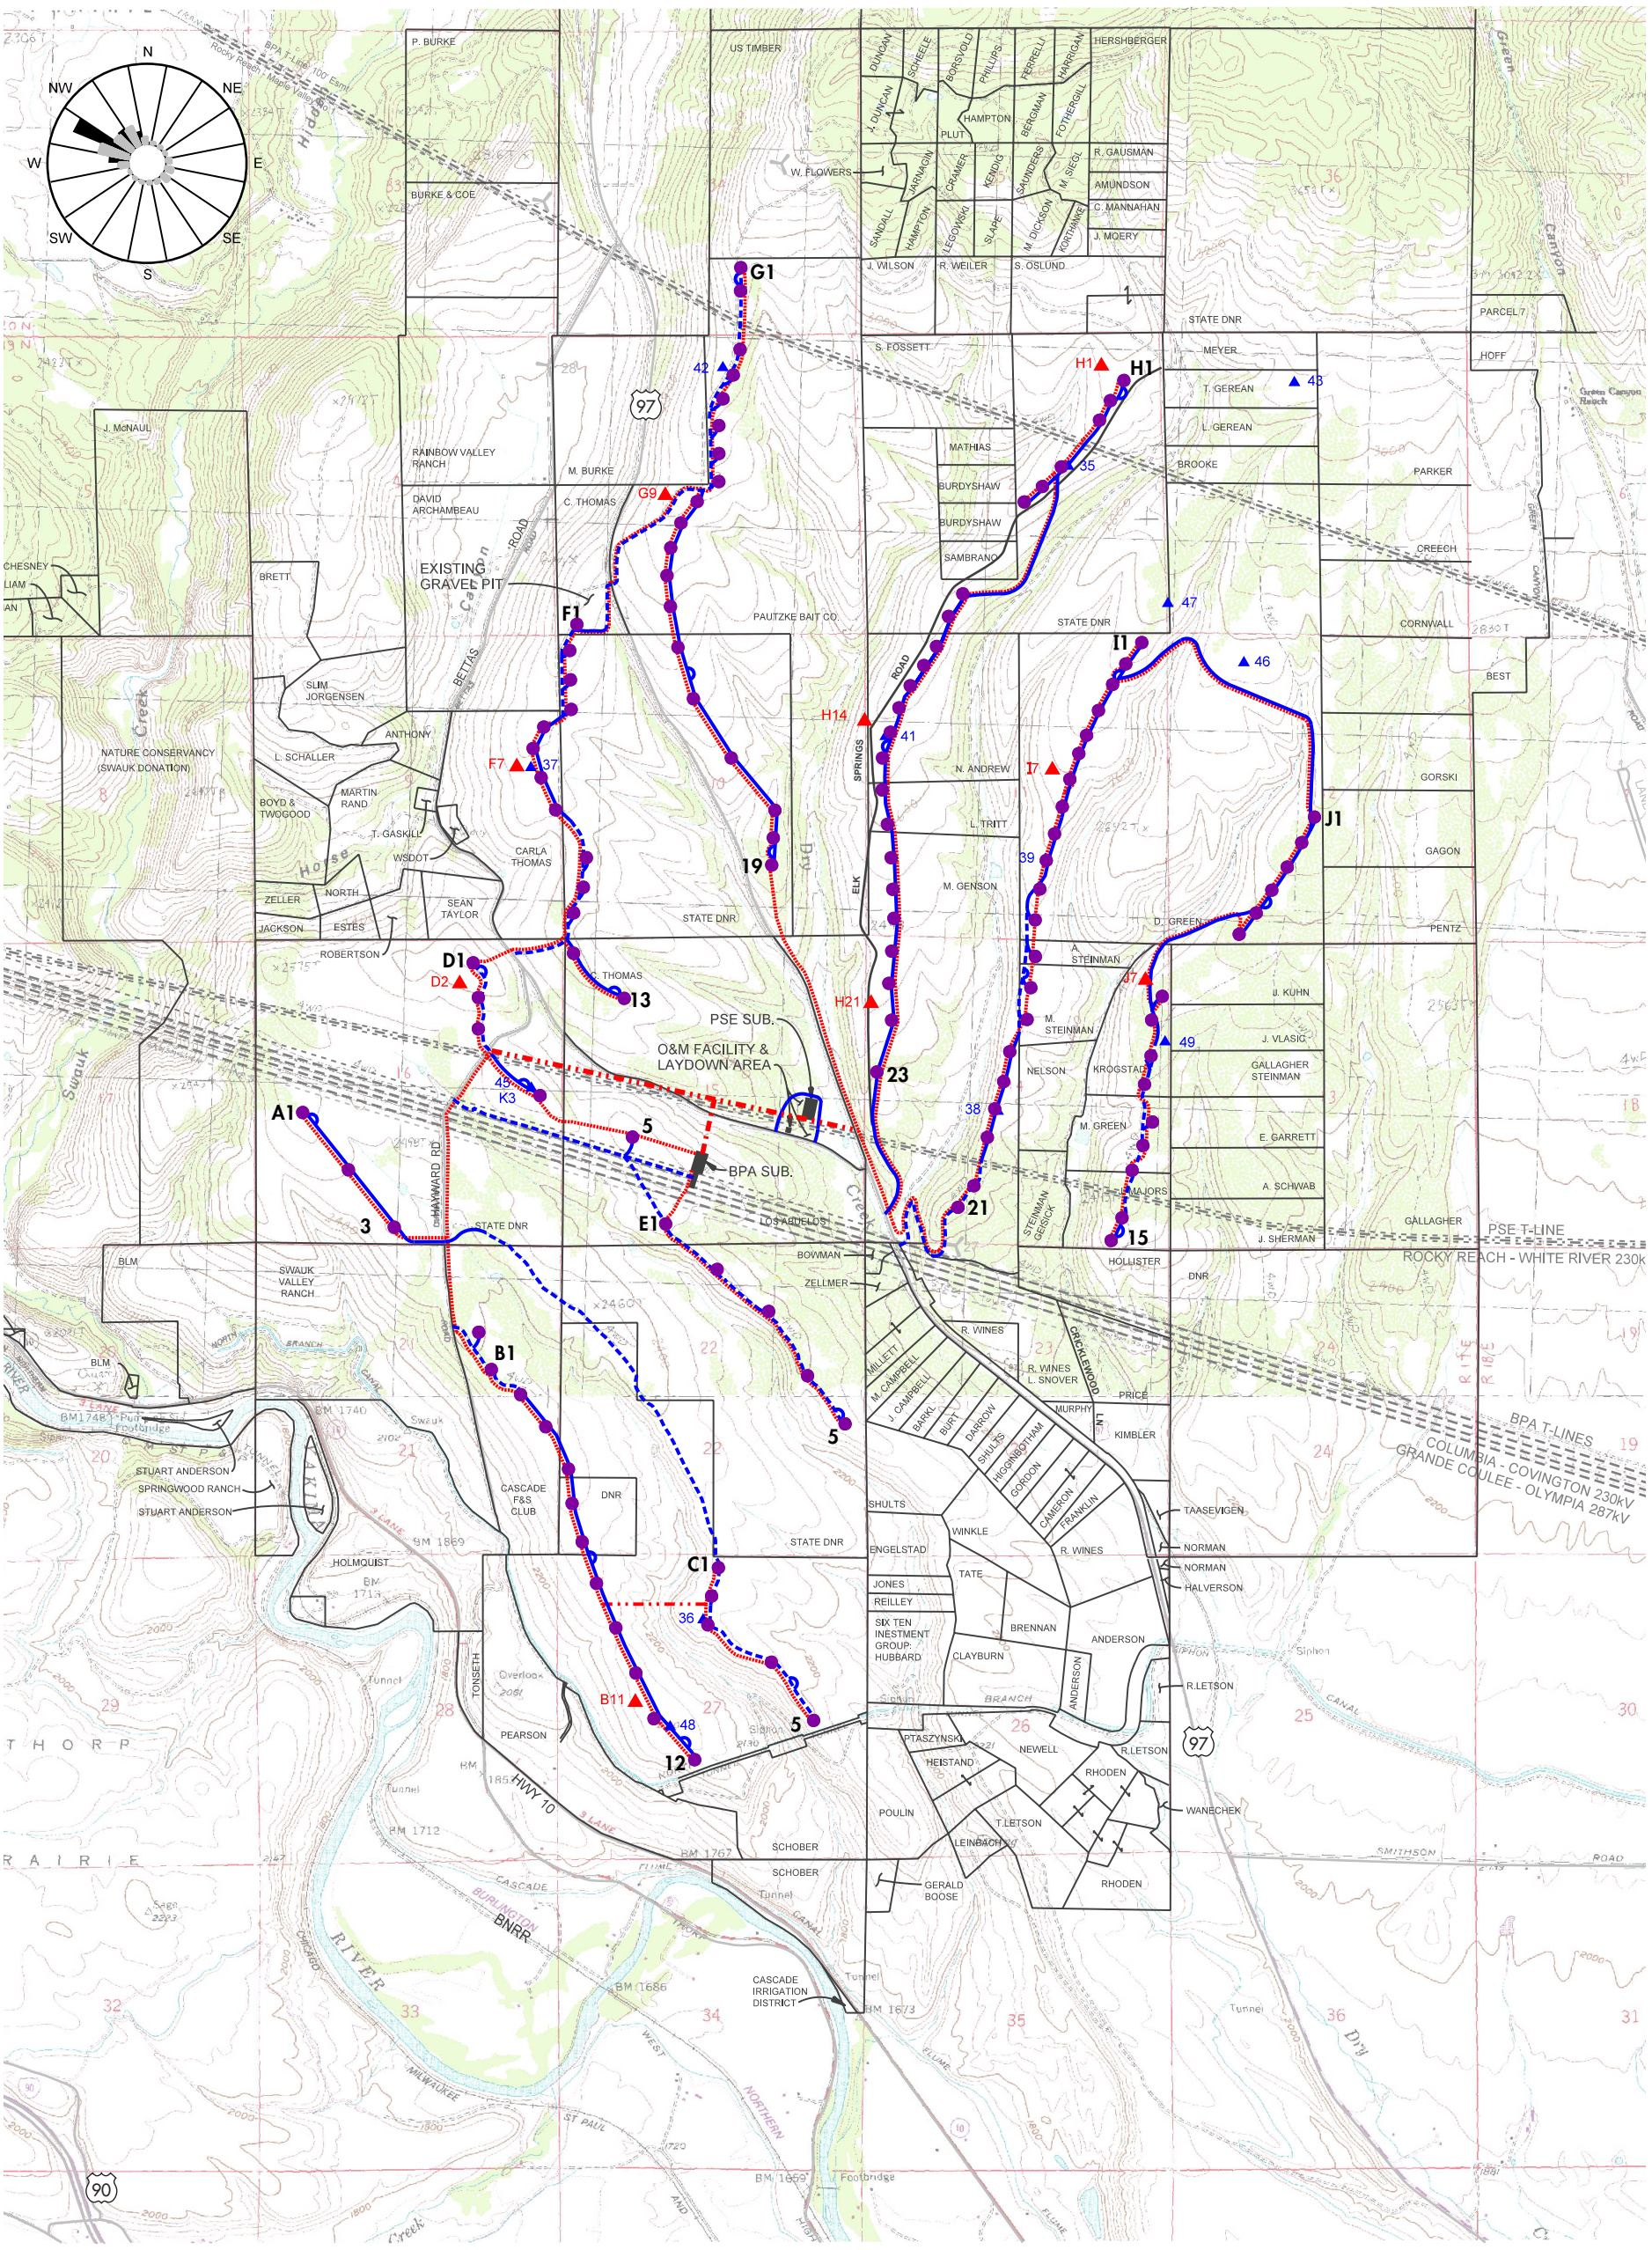

Source: Sagebrush Power Partners LLC 2003a

0 3000'
Approximate Scale in Feet

- proposed wind turbine generator location
- C1 string name and turbine number
- existing access road
- new access road
- road turn-around area
- underground electrical
- overhead electrical
- underground and/or overhead electrical
- existing transmission line
- ▲ 43 meterological tower - temporary
- ▲ N12 meterological tower - permanent

FIGURE 2-1

PROJECT SITE LAYOUT, MIDDLE SCENARIO

KITTITAS VALLEY WIND POWER PROJECT EIS

SHAPIRO & ASSOCIATES, INC.

1017002.2T