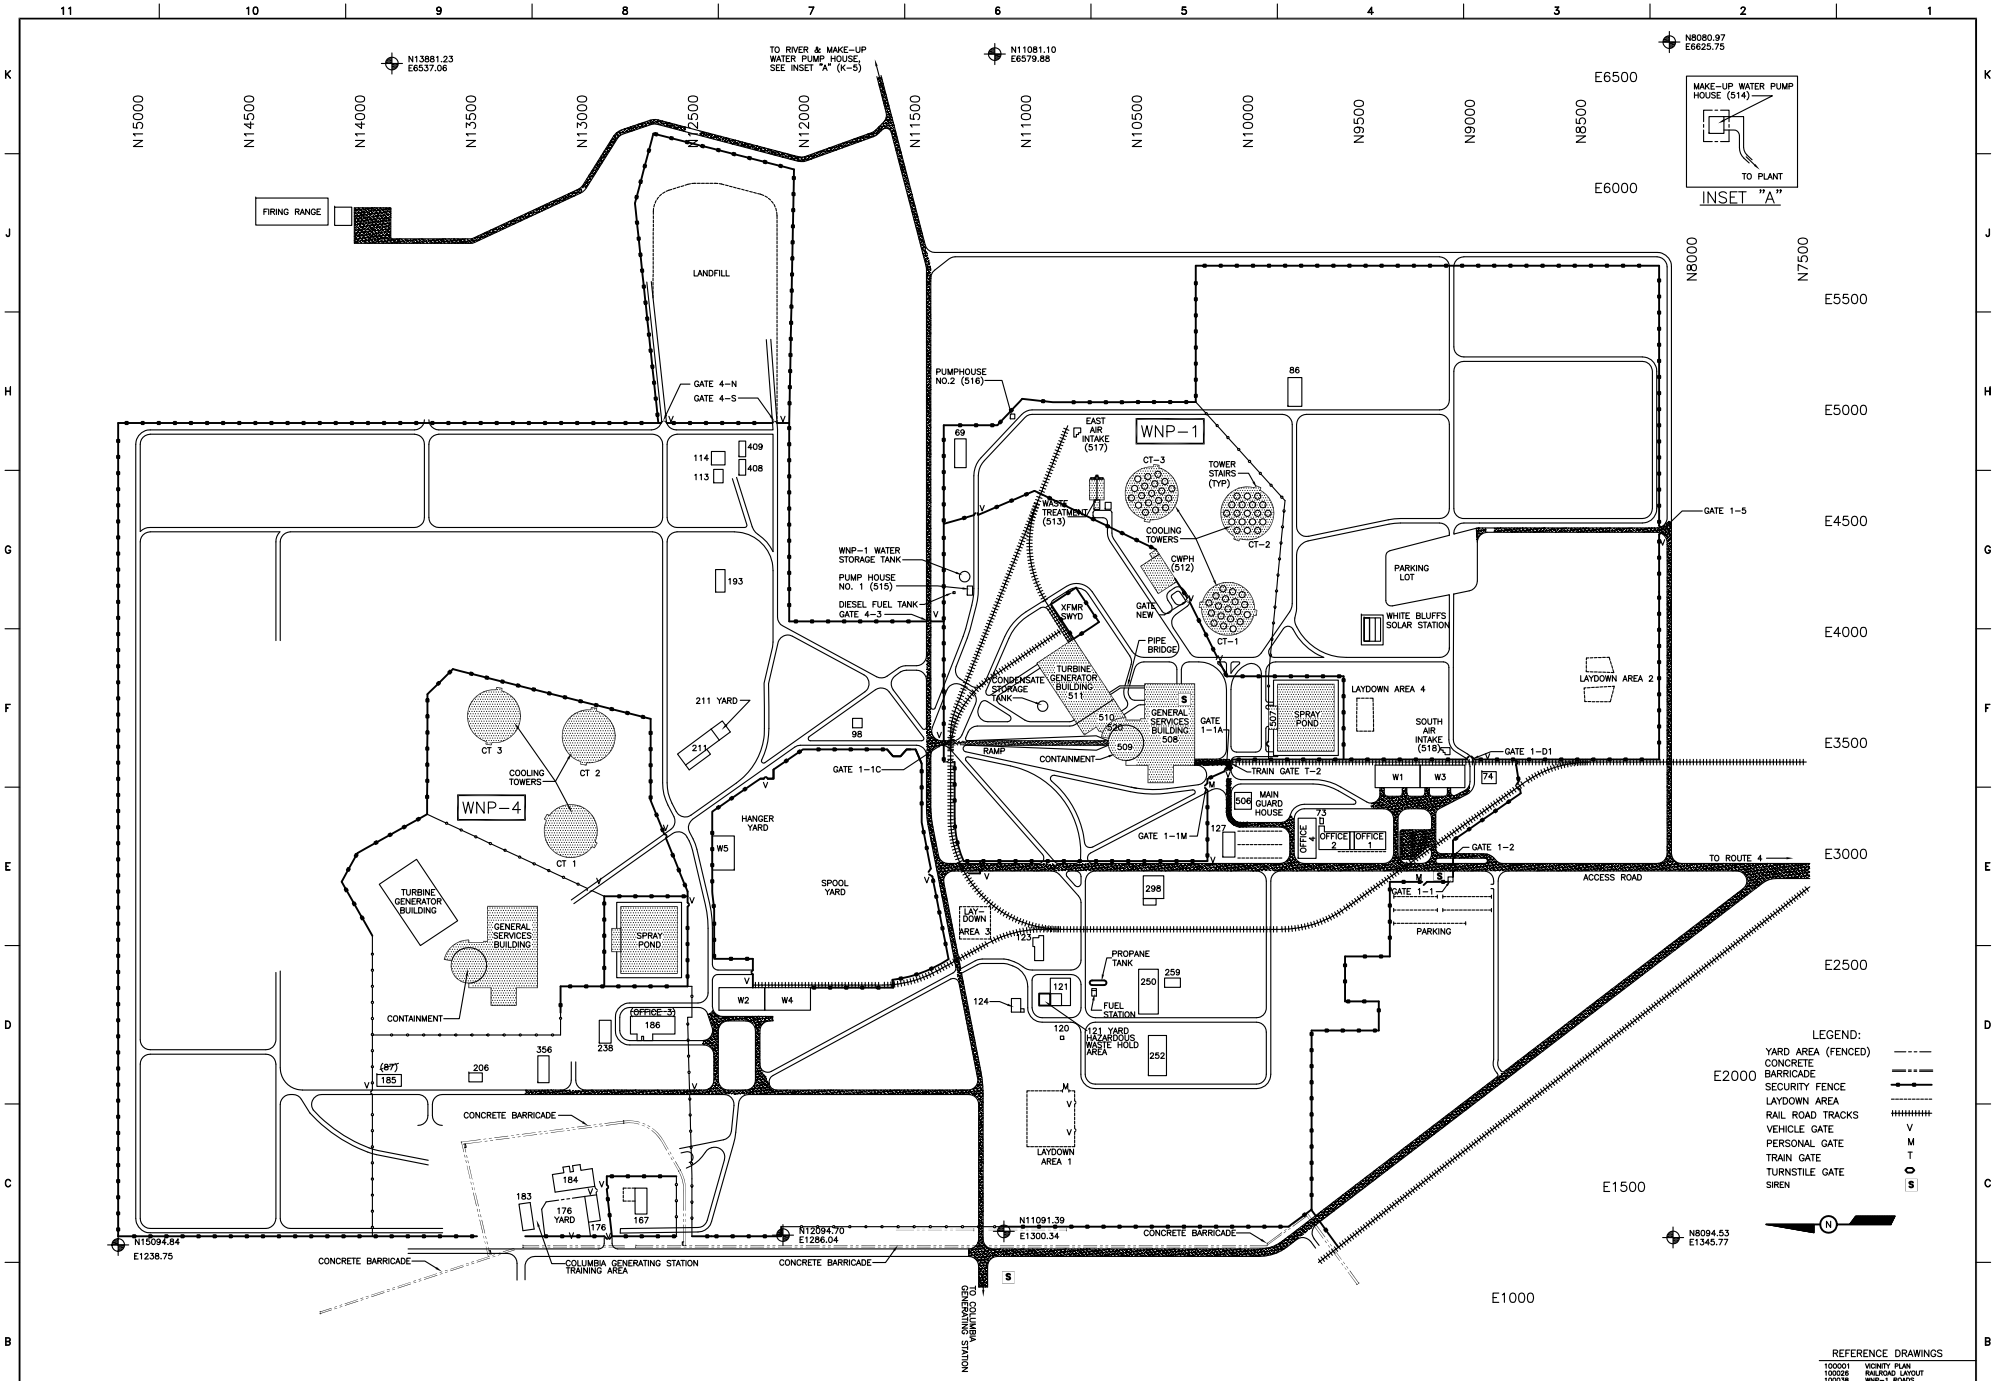

SCALE IS 1"=200' FOR 34" x 44" DRAWING.

IF BORDER IS NOT 34" x 44", THE DRAWING IS NOT TO SCALE

OFFICE BUILDINGS AND TEMPORARY STRUCTURES

1	E-4	73	E-4	114	H-7	176	C-8	238	D-8	356	D-8
2	E-4	74	F-3	120	D-6	183	C-9	250	D-5	408	H-7
4	E-4	86	H-4	121	D-6	184	C-8	252	C-5	409	H-7
69	H-6	98	F-7	123	E-6	185	D-10	259	C-5	1-1	E-4
		113	G-7	124	D-6	186	D-8	298	E-5	FUEL STATION	D-5
				127	E-5	193	G-7				
						206	D-9				
				167	C-8	211	F-8				

ENCLOSURES

WAREHOUSES

W1	F-4
W2	D-7
W3	F-4
W4	D-7
W5	E-7

YARDS

211	F-8
212	E-8
121	D-6
HANGER	E-7
SPOOL	E-7

LAYDOWN AREAS

LAYDOWN 1	C-6
LAYDOWN 2	F-3
LAYDOWN 3	E-6
LAYDOWN 4	F-4

PERMANENT PLANT STRUCTURES

506 MGH	MAIN GUARD HOUSE	E-5
507 SPPH	SPRAY POND PUMP HOUSE	F-4
508 GSB	GENERAL SERVICES BLDG.	F-5
509 CTMT	CONTAINMENT	F-5
510 WTB	WATER TREATMENT BLDG.	F-5
511 TGB	TURBINE GENERATOR BLDG.	F-6
512 CWPH	CIRC. WATER PUMP HOUSE	G-5
513 CHTR	CHEMICAL TREATMENT BLDG.	G-5
514 MUWPH	MAKE-UP WATER PUMP HOUSE @ RIVER	
515 PFPPH	SECONDARY PFP PUMP HOUSE	G-6
516 WWSPH	WELL PUMP HOUSE NO. 2	H-6
517 RAI-1B	EAST AIR INTAKE	H-6
518 RAI-1A	SOUTH AIR INTAKE	F-4
520 MSI 1A	MAIN STEAM ISOLATION	F-5

REFERENCE DRAWINGS

100001	VICINITY PLAN
100026	RAILROAD LAYOUT
100038	WNP-1 ROADS
140035	WNP-4 ROADS
100040	CONSTRUCTION FENCE
100131	PARKING LOTS
100601	WNP-2 VICINITY PLAN
SKC-136	SS/DOE LEASE BOUNDARIES
SKC-236	SURVEY MONUMENTS

REV	DATE	DESCRIPTION	DWN	CHK	APVD
16	3-02-04	REMOVED BLDGS 111, 205 and 240	BMS	LSP	LCG
17	12/22/04	REMOVED BUILDINGS 57, 115, 122, 125, 168, 210, 242, 244, 258, 373, 378, 396, 400, WNP-4 AIR INTAKES, WNP-4 WASTE TREATMENT, WNP-4 CWPH, STEEL BUILDING PROTION OF 120, WNP-1 PROPANE TANKS, AND ADDED PROPANE TANK NEAR FUEL STATION	GLR	KES	DWC
18	05/31/05	REMOVED BUILDINGS 49, 52, 55, 57, 58, 71, 90, 379, 120 NON-SLAB, 122-FFD, 519, E4, E25, E54, E55, E90, REMOVED FENCE AT GRID D-8,9, C-8, 7-E,F, 6-F, E-4,5, ADDED NEW FENCE AT GRID B-C,D, D-8,9, E-8,9, 9-C,D, F-5, 5-F,G,H, ADD CALL OUT FOR BUILDING 520, REMOVED JAJ YARD 5, AND GATES 1-4, 1-5, 1-7, 1-8, 1-2, 4-2,4-44 AND 4-3.	GLR	LSP	DWC
19	06/29/05	SHOW AS IS FENCE AND RAILROAD GATES AREA 3-F, CORRECT CALLOUT OF BUILDING LOCATIONS, ADD NEW GATES 9A, CHANGE CALLOUT OF LAYDOWN AREA, REMOVE BUILDING 118, ADD GATE CALLOUT 1-2 AND ADD V GATES NEAR CT-1	GLR	LSP	DWC
20	05/23/07	REMOVED BUILDING 212, AND RAILROAD AT SITE 4, UPDATE NUMBERING BUILDINGS, OFFICE 3 AND 87	GLR	JTK	JTK

ENERGY NORTHWEST
People • Vision • Solutions

SIGNATURE	DATE	TITLE
APPROVED LOREN OAKES	3/13/91	CIVIL INDUSTRIAL DEVELOPMENT COMPLEX PLAN
CHECKED JOHN JURGILEWICS	3/8/91	
DRAWN DARREN DIXON	3/1/91	
SCALE 1"=200'-0"	DWG NO. SKC-189	REV. 21

57151-skc-189REV20.dwg