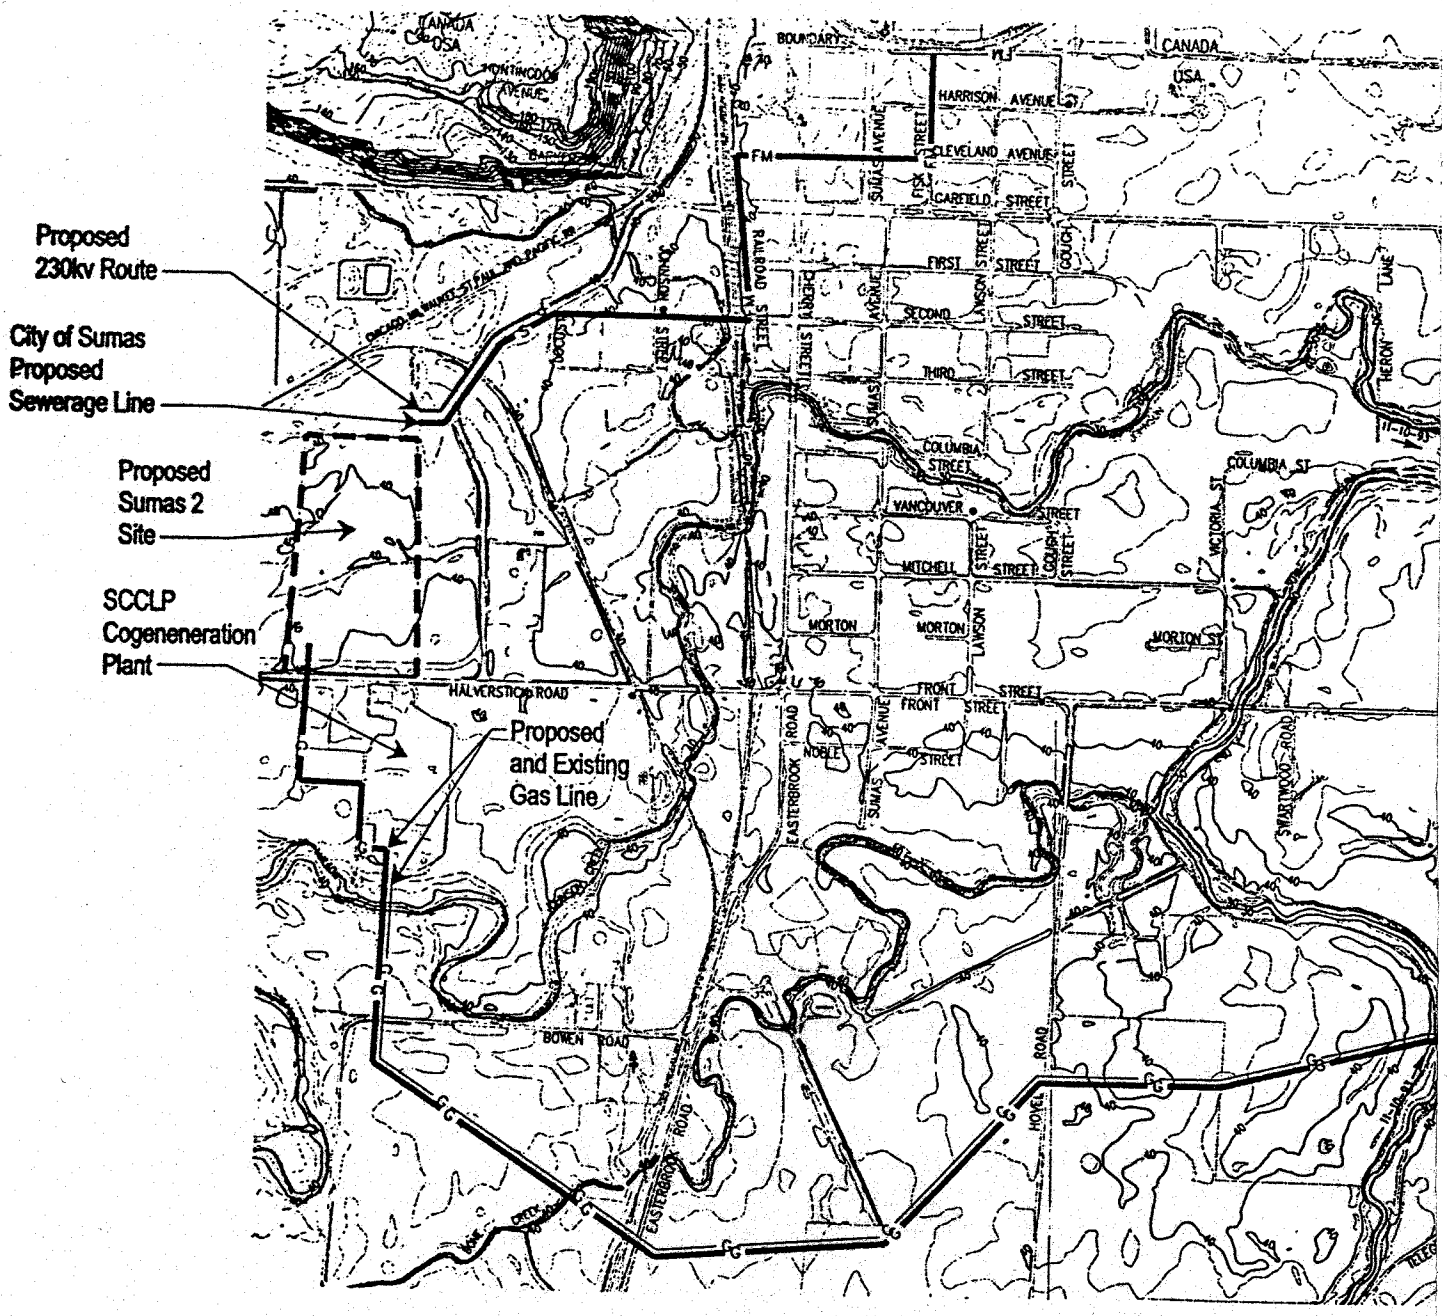

NOTE:
CONTOUR INTERVAL=2 FEET

EFSEC/Sumas
03/04/00

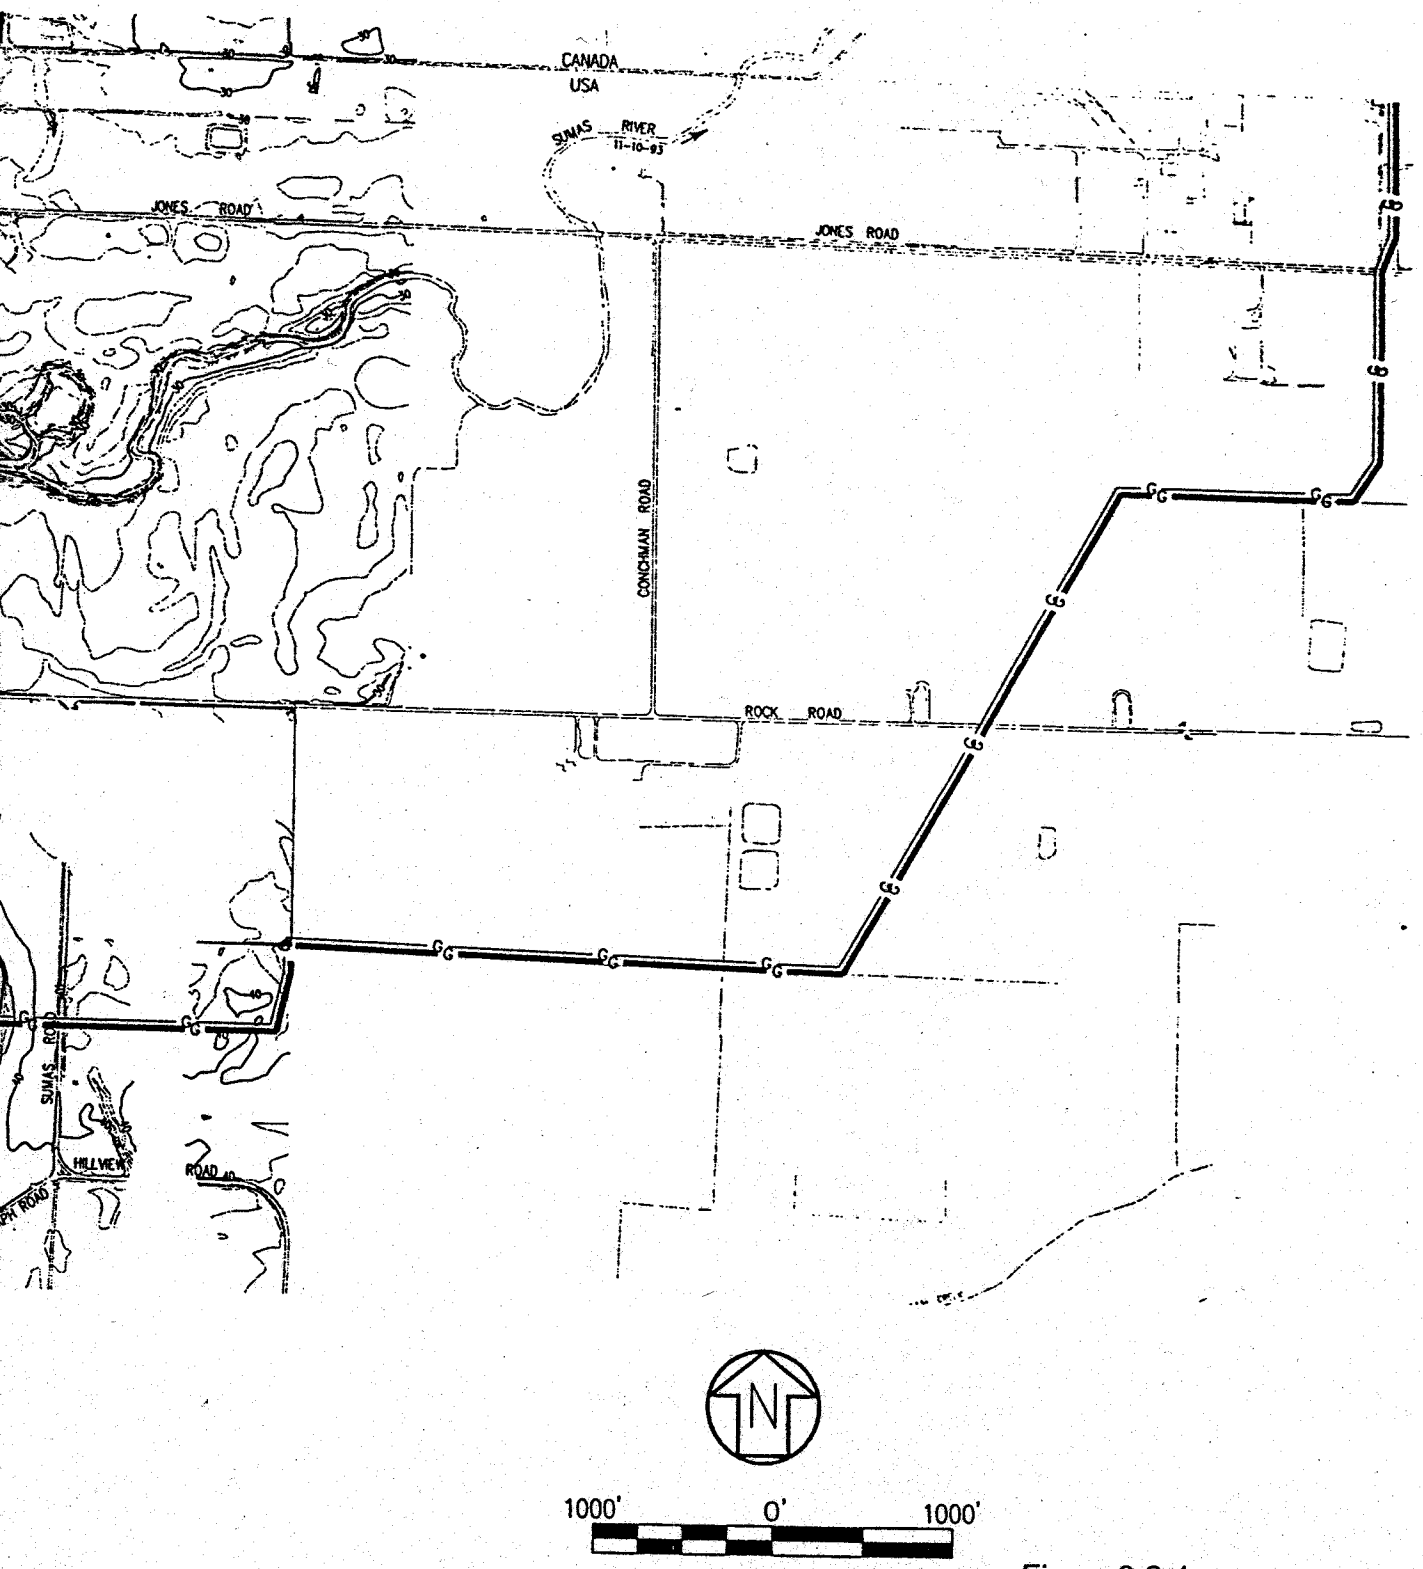

Figure 3.2-1
Topography of Project Vicinity

Source: Wilson Engineers;
provided by Dames & Moore