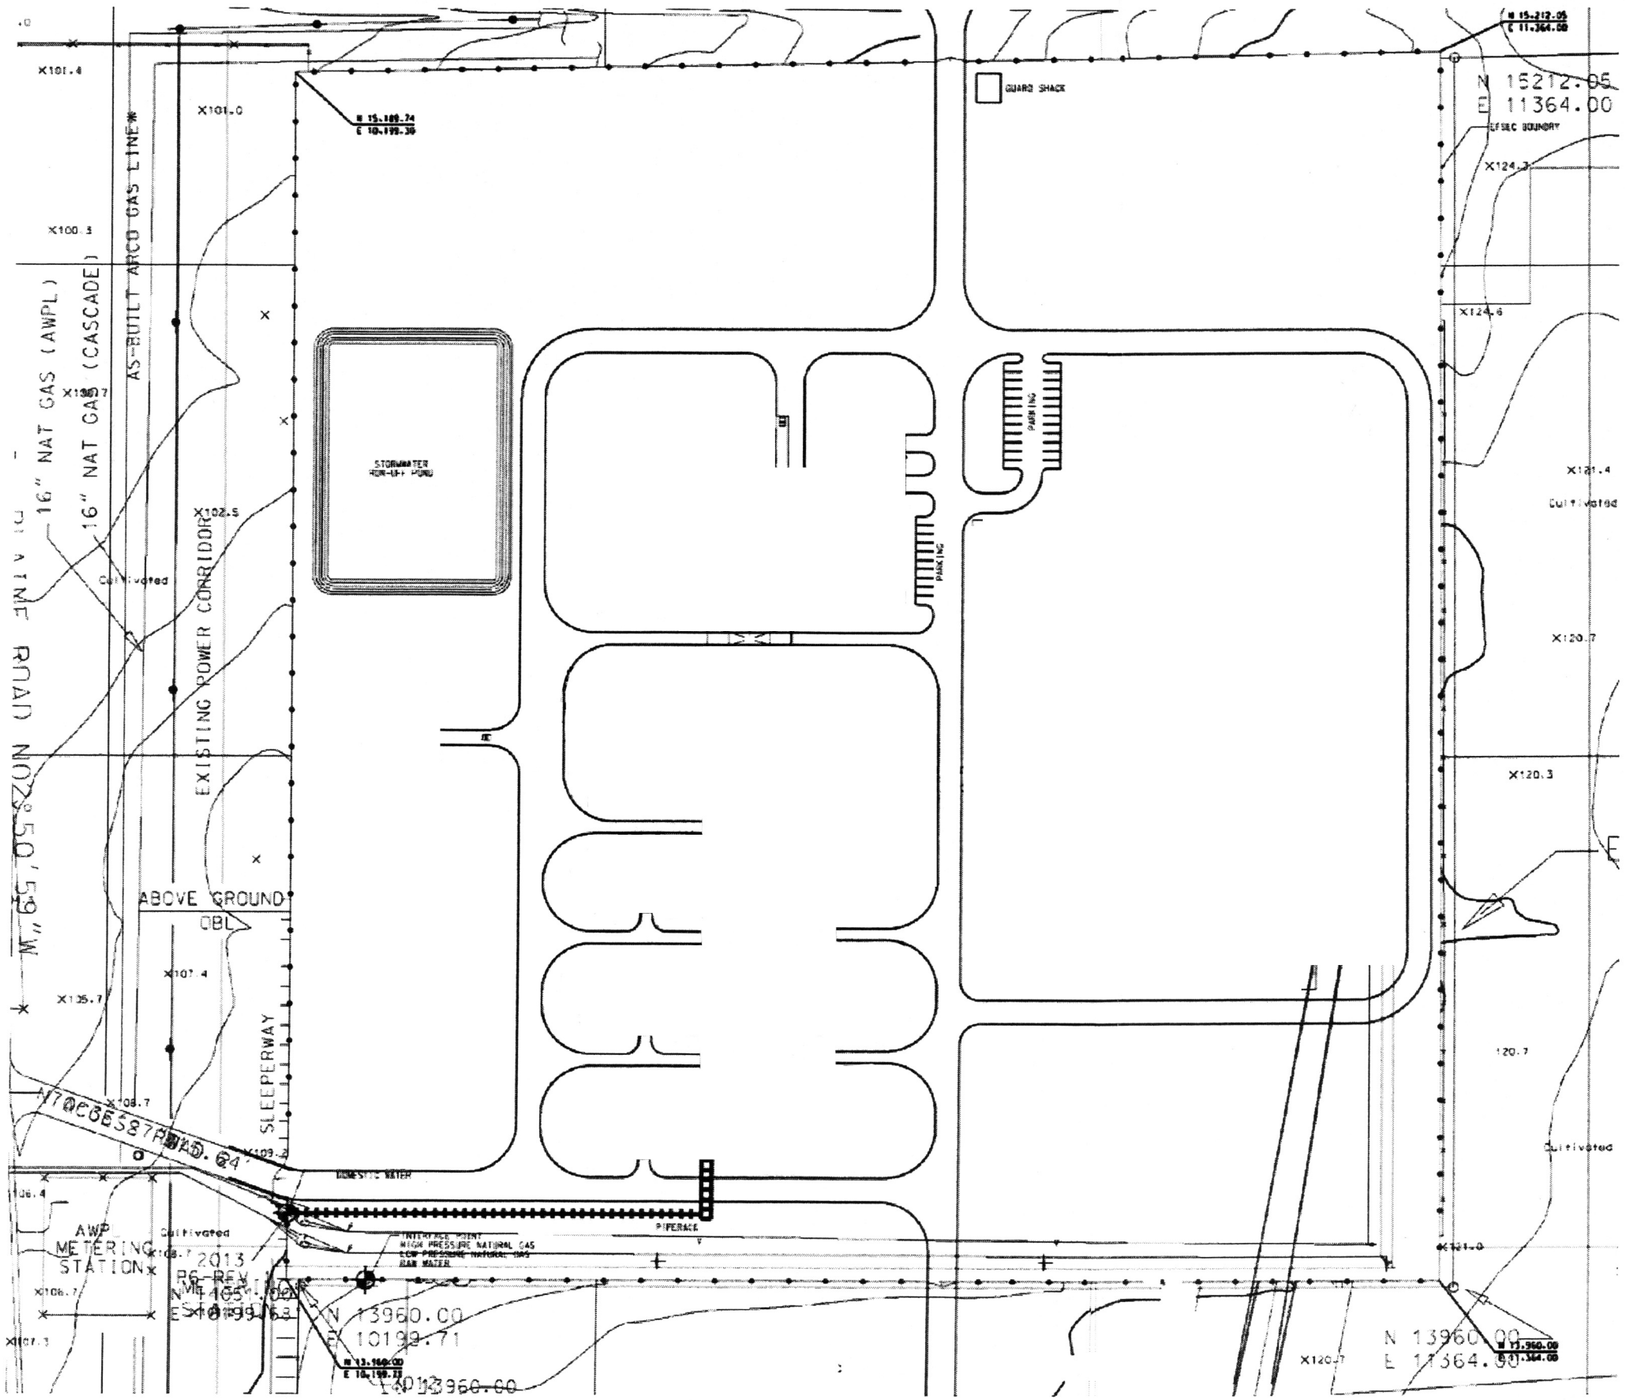

N

0 150 300
FEET

SOURCE: CHERRY POINT REFINERY, GENERAL REFINERY
UNIT 43 CO-GENERATION SITE LOCATION PLAN.

FIGURE **1-3**
PROJECT SITE PLAN
BP/COGENERATION PROJECT/WA

Drawing file: 0131421001013F01.dwg Mar 14, 2003 – 12:48pm

Golder Associates