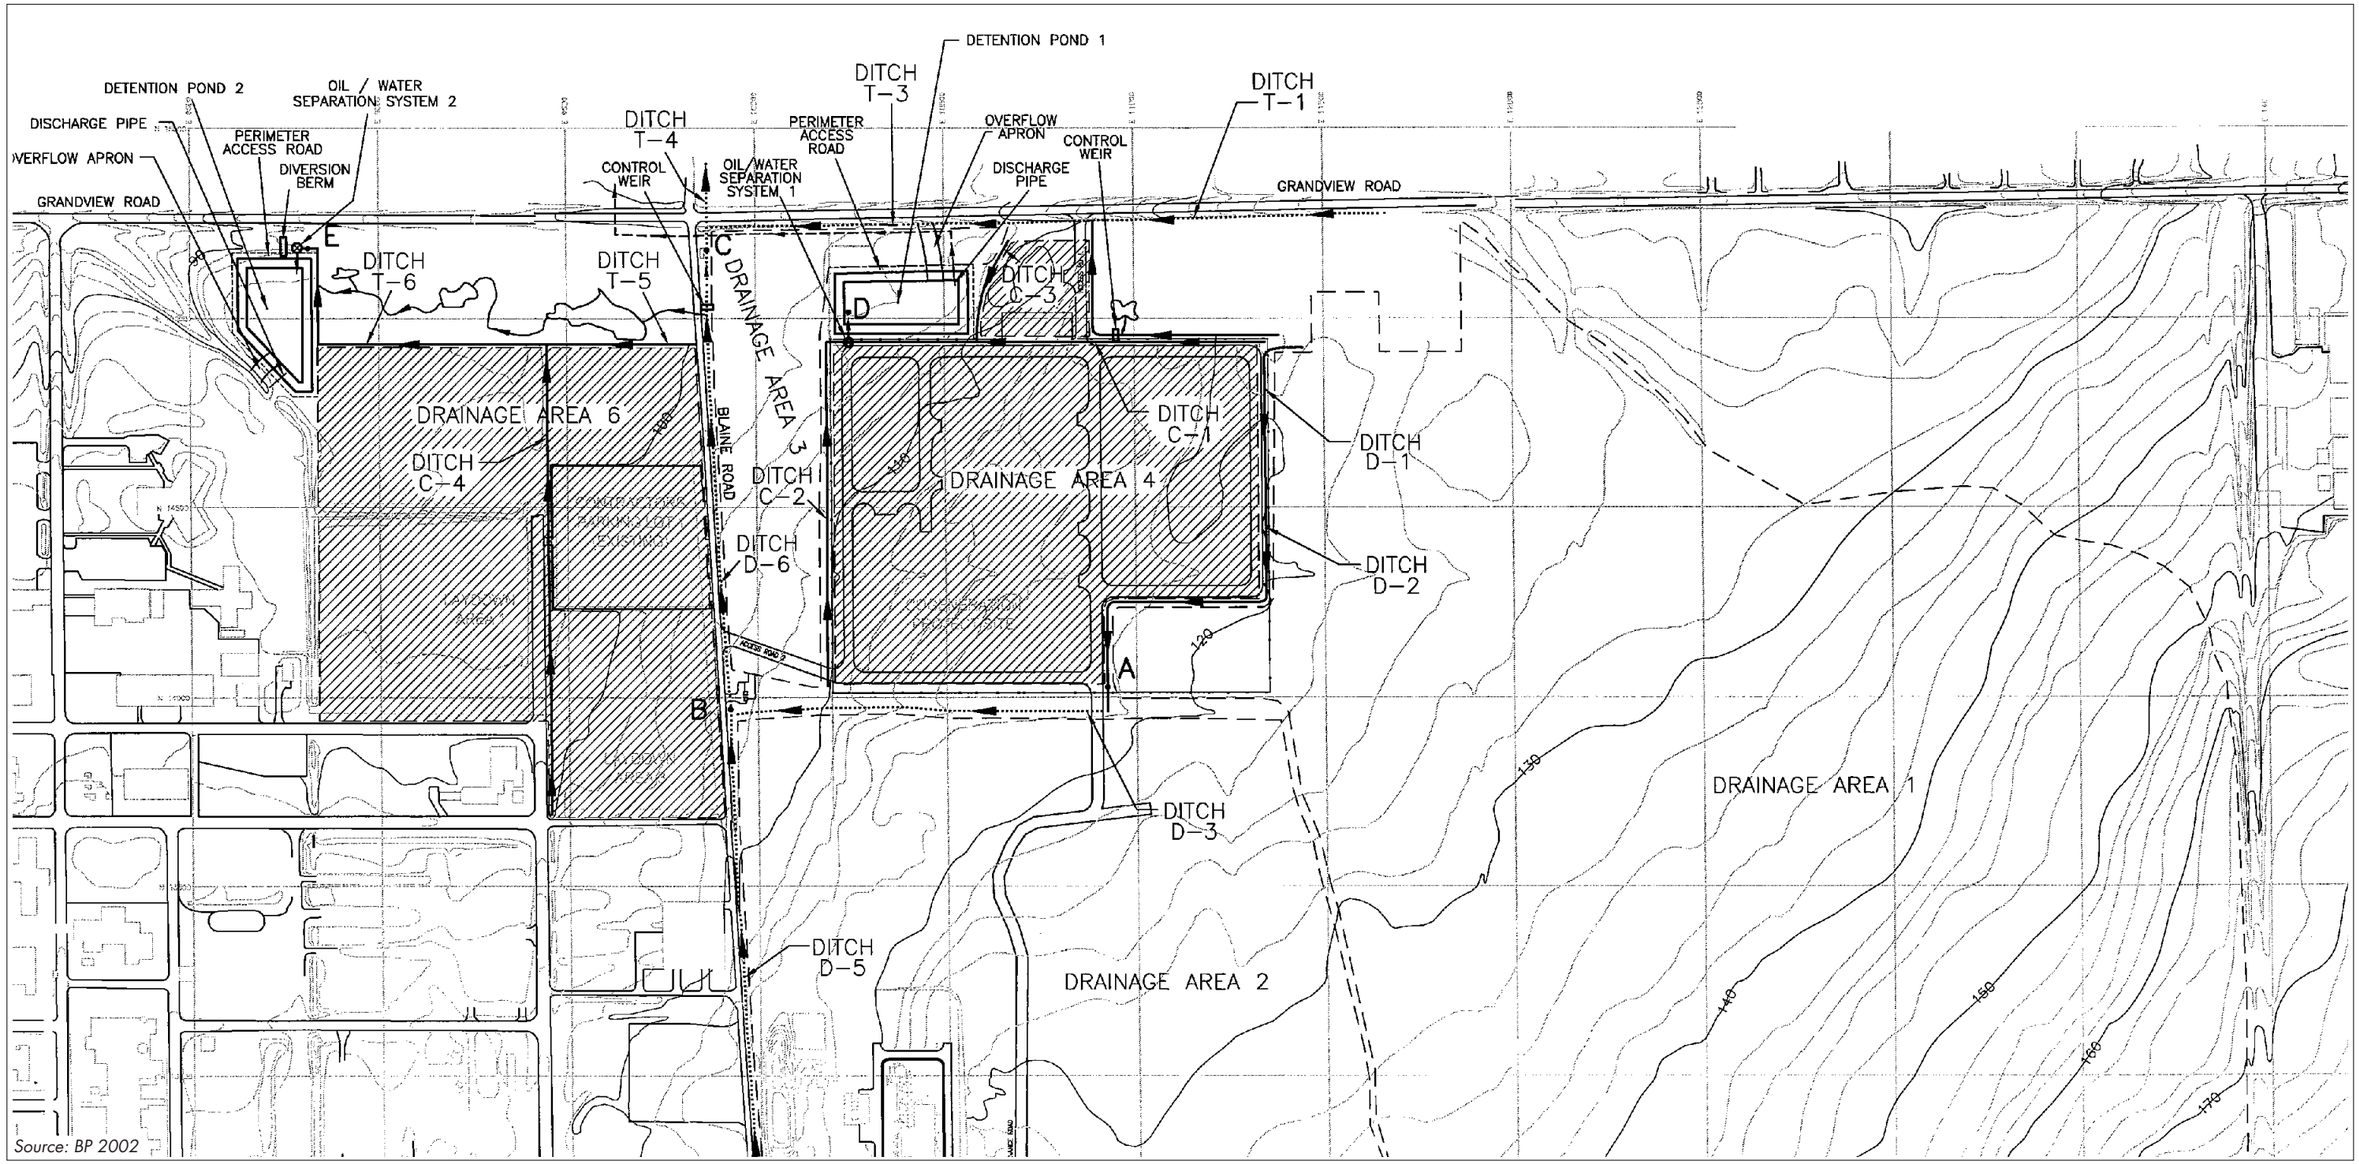

existing ditch

new ditch

diverted runoff

collected runoff

•A flow measurement point

N

0 400'

Approximate Scale in Feet

FIGURE 3.3-8

DESIGN BASIS FOR OPERATIONAL STORMWATER CONTROL SYSTEM

SHAPIRO & ASSOCIATES, INC.

BP CHERRY POINT COGENERATION EIS

1014003T

Graphics Server/Graphics/Billable/BP Cherry Point/EIS/Fig 3.3-x Storm const 8.1.03