Graphics Server/Graphics/Billable/BP Cherry Point/EIS/Fig 3.3-8 Storm.cnrst 7.6.04

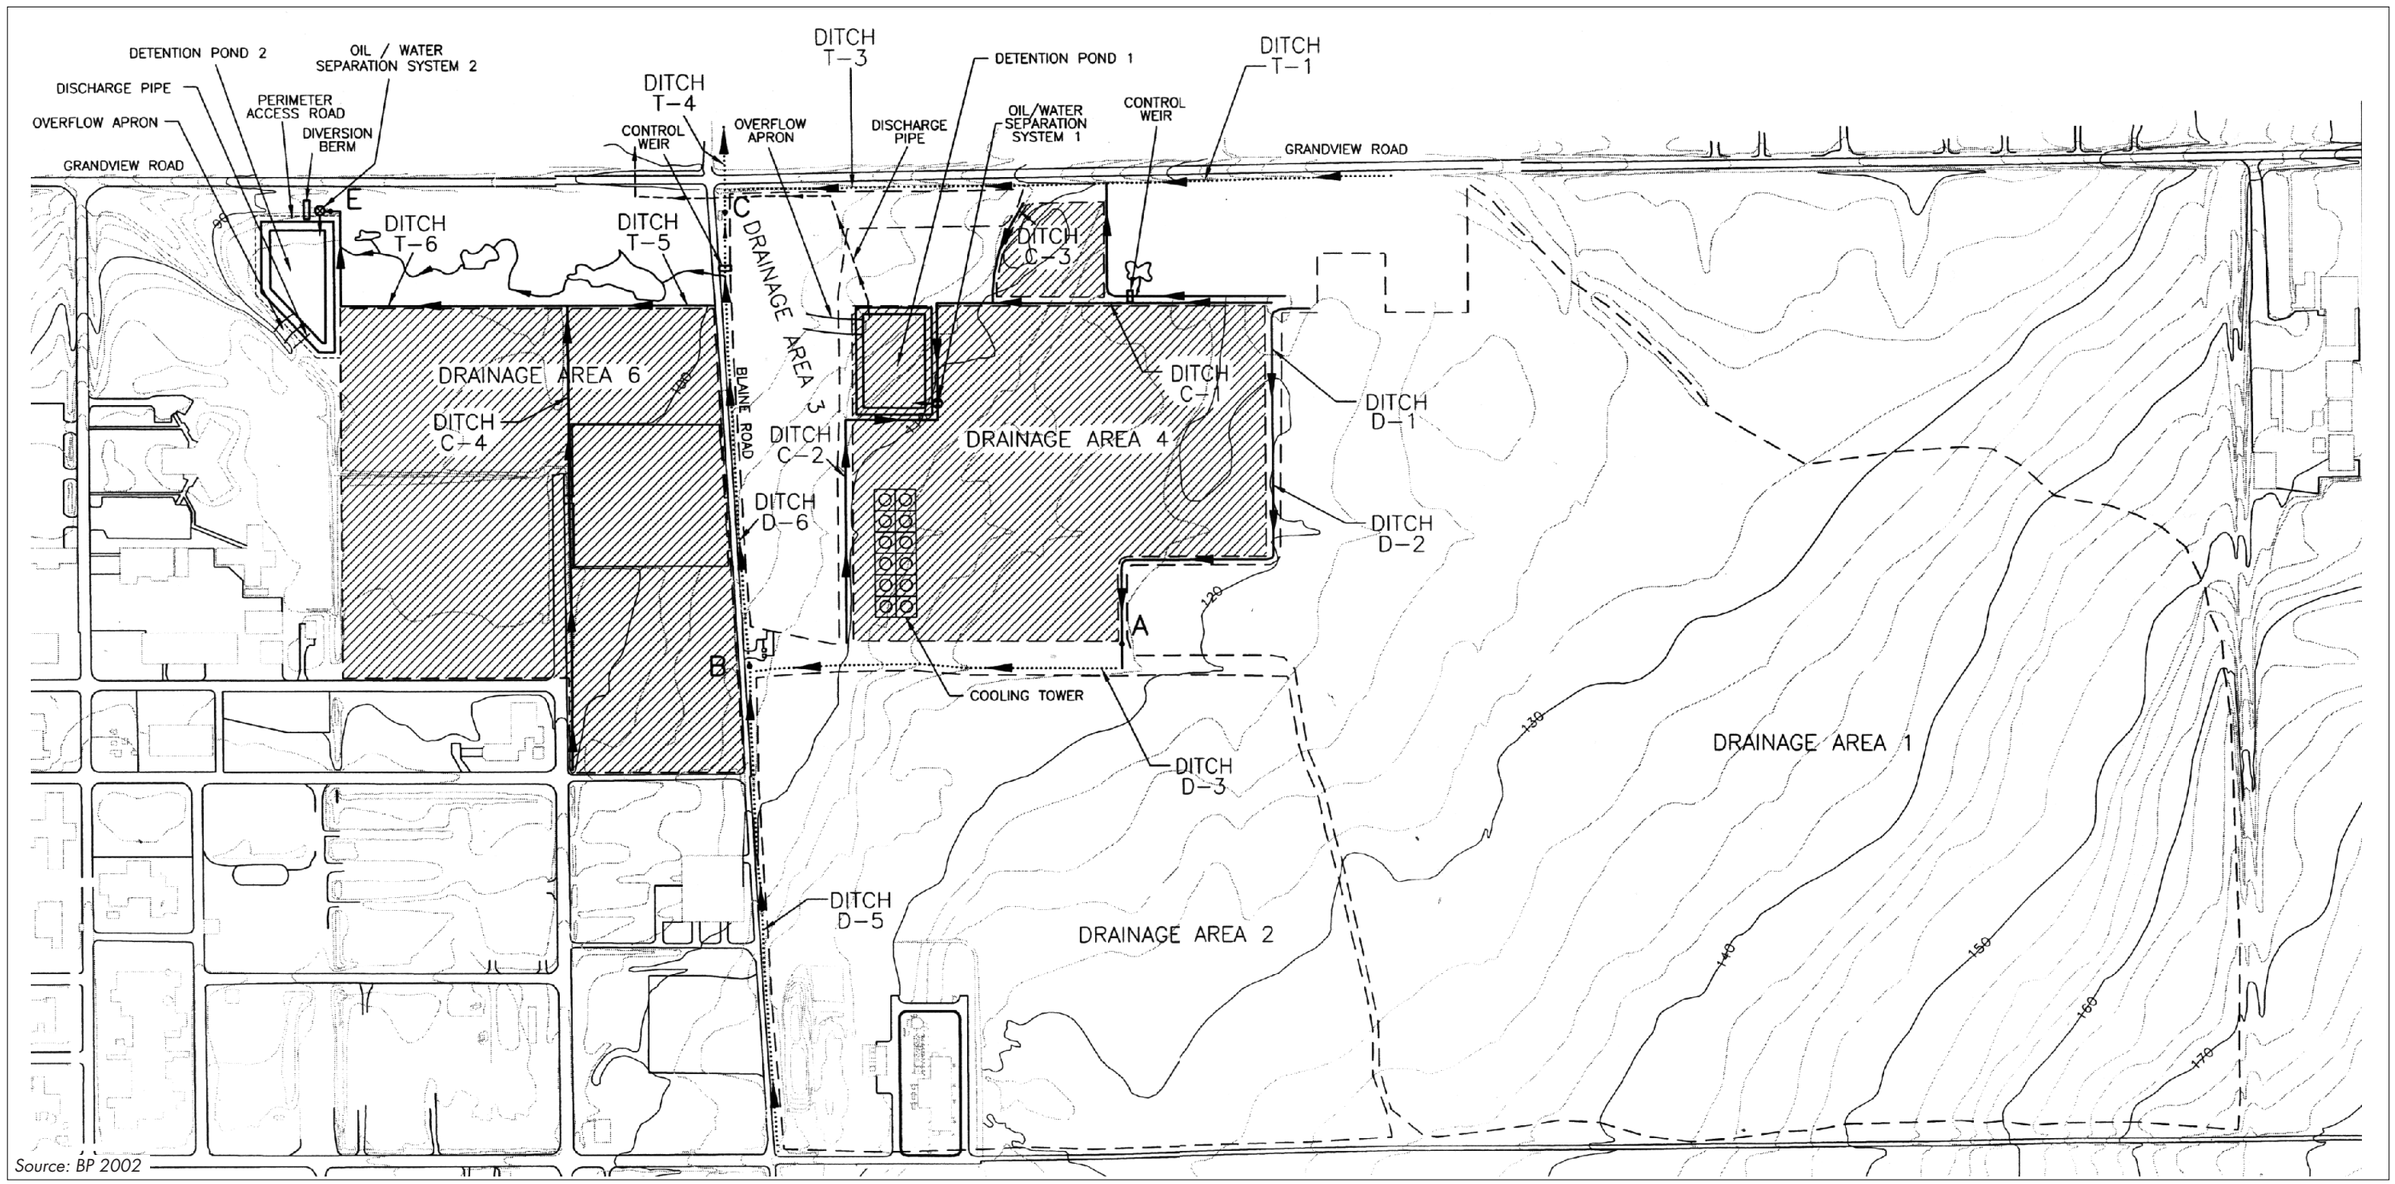

Source: BP 2002

N

0 400'

Approximate Scale in Feet

existing ditch

new ditch

diverted runoff

collected runoff

•A flow measurement point

FIGURE 3.3-8

DESIGN BASIS FOR OPERATIONAL STORMWATER CONTROL SYSTEM

BP CHERRY POINT COGENERATION EIS

SHAPIRO & ASSOCIATES, INC.

1014003T