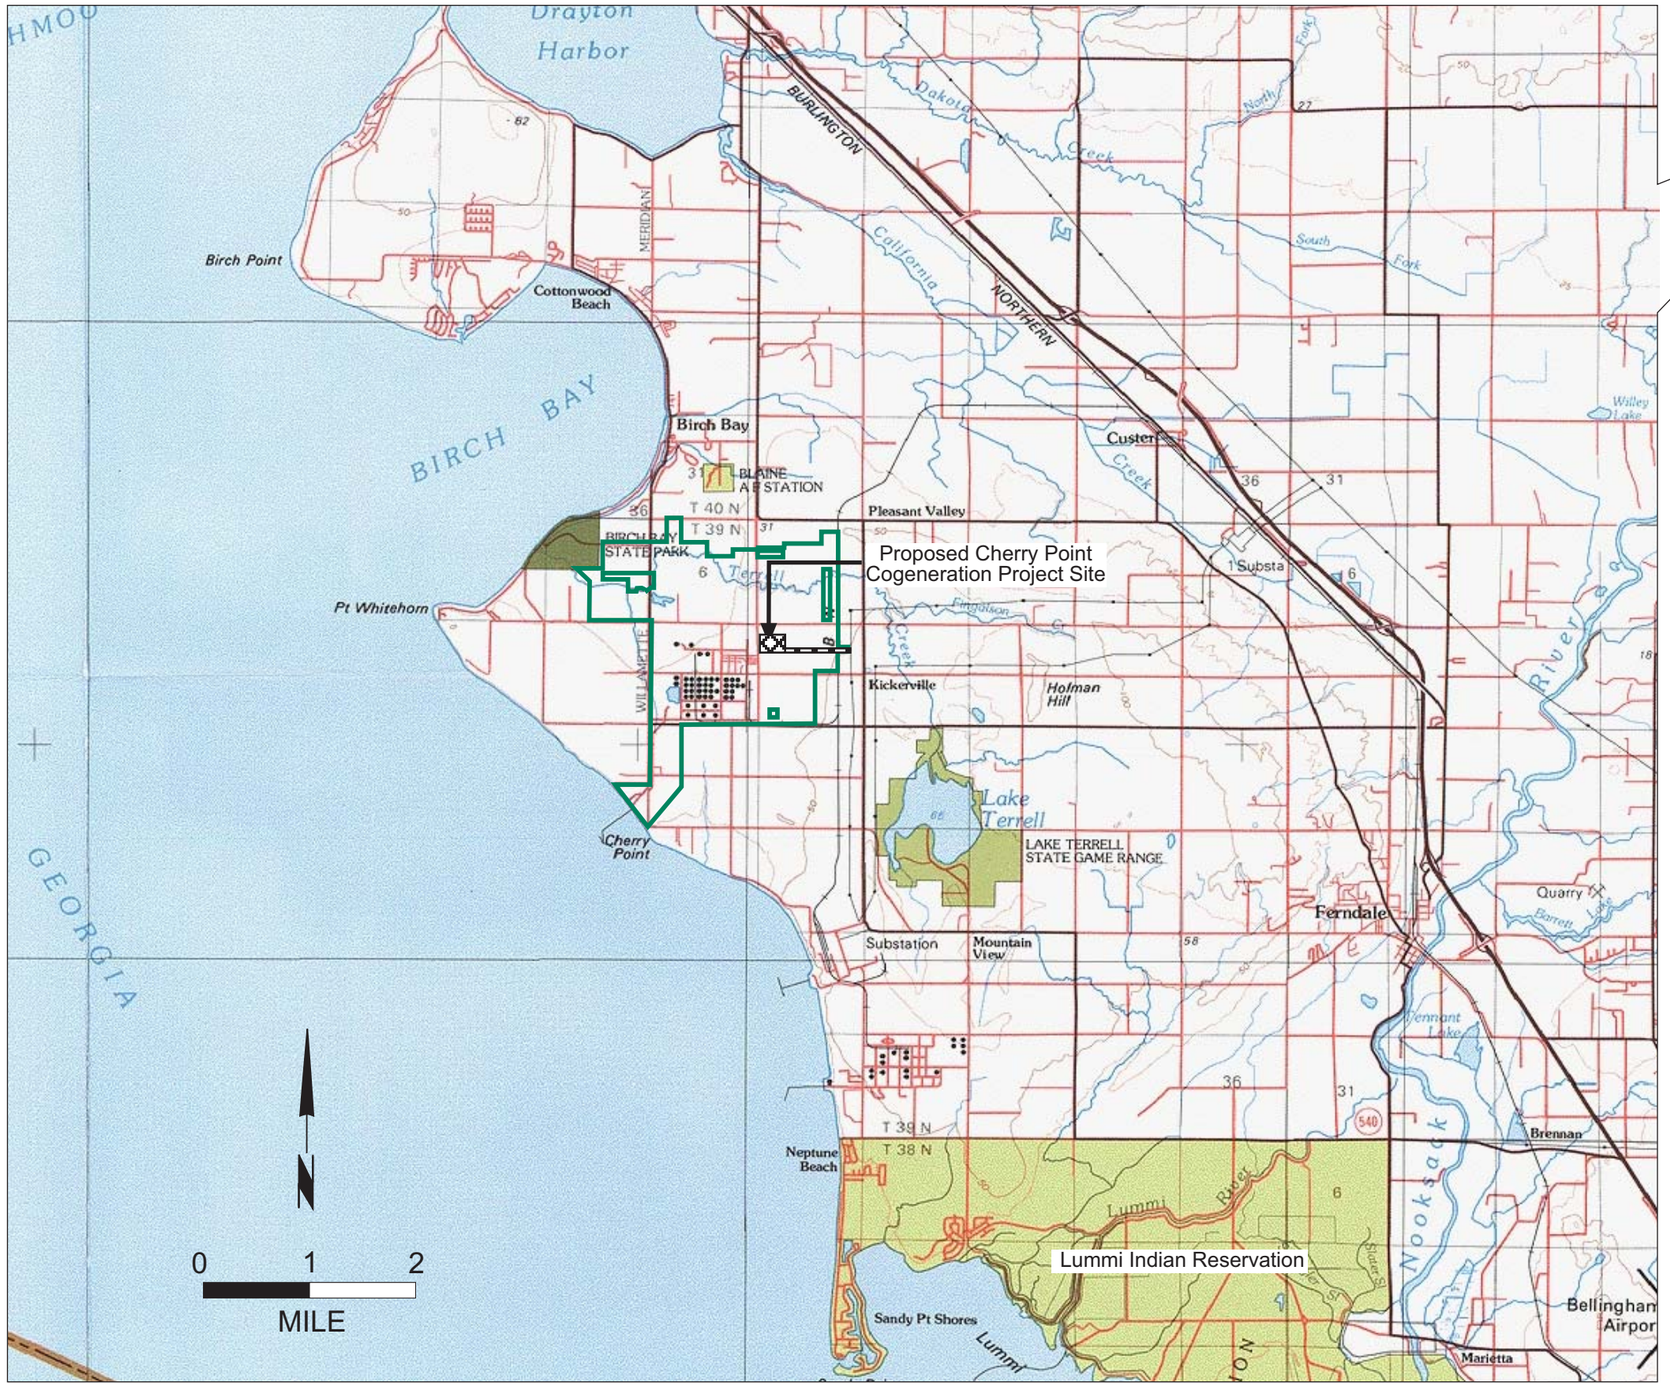

LEGEND

Approximate BP Property Boundary

Proposed Cherry Point Cogeneration Project Site and Transmission Line Corridor

Prepared by: Golder Associates

FIGURE **2-2**

CHERRY POINT COGENERATION VICINITY MAP

BP/CHERRY POINT COGENERATION PROJECT/WA

DRAWING NO. 0131421700fg01 DATE 06/04/02 DRAWN BY EL

Golder Associates