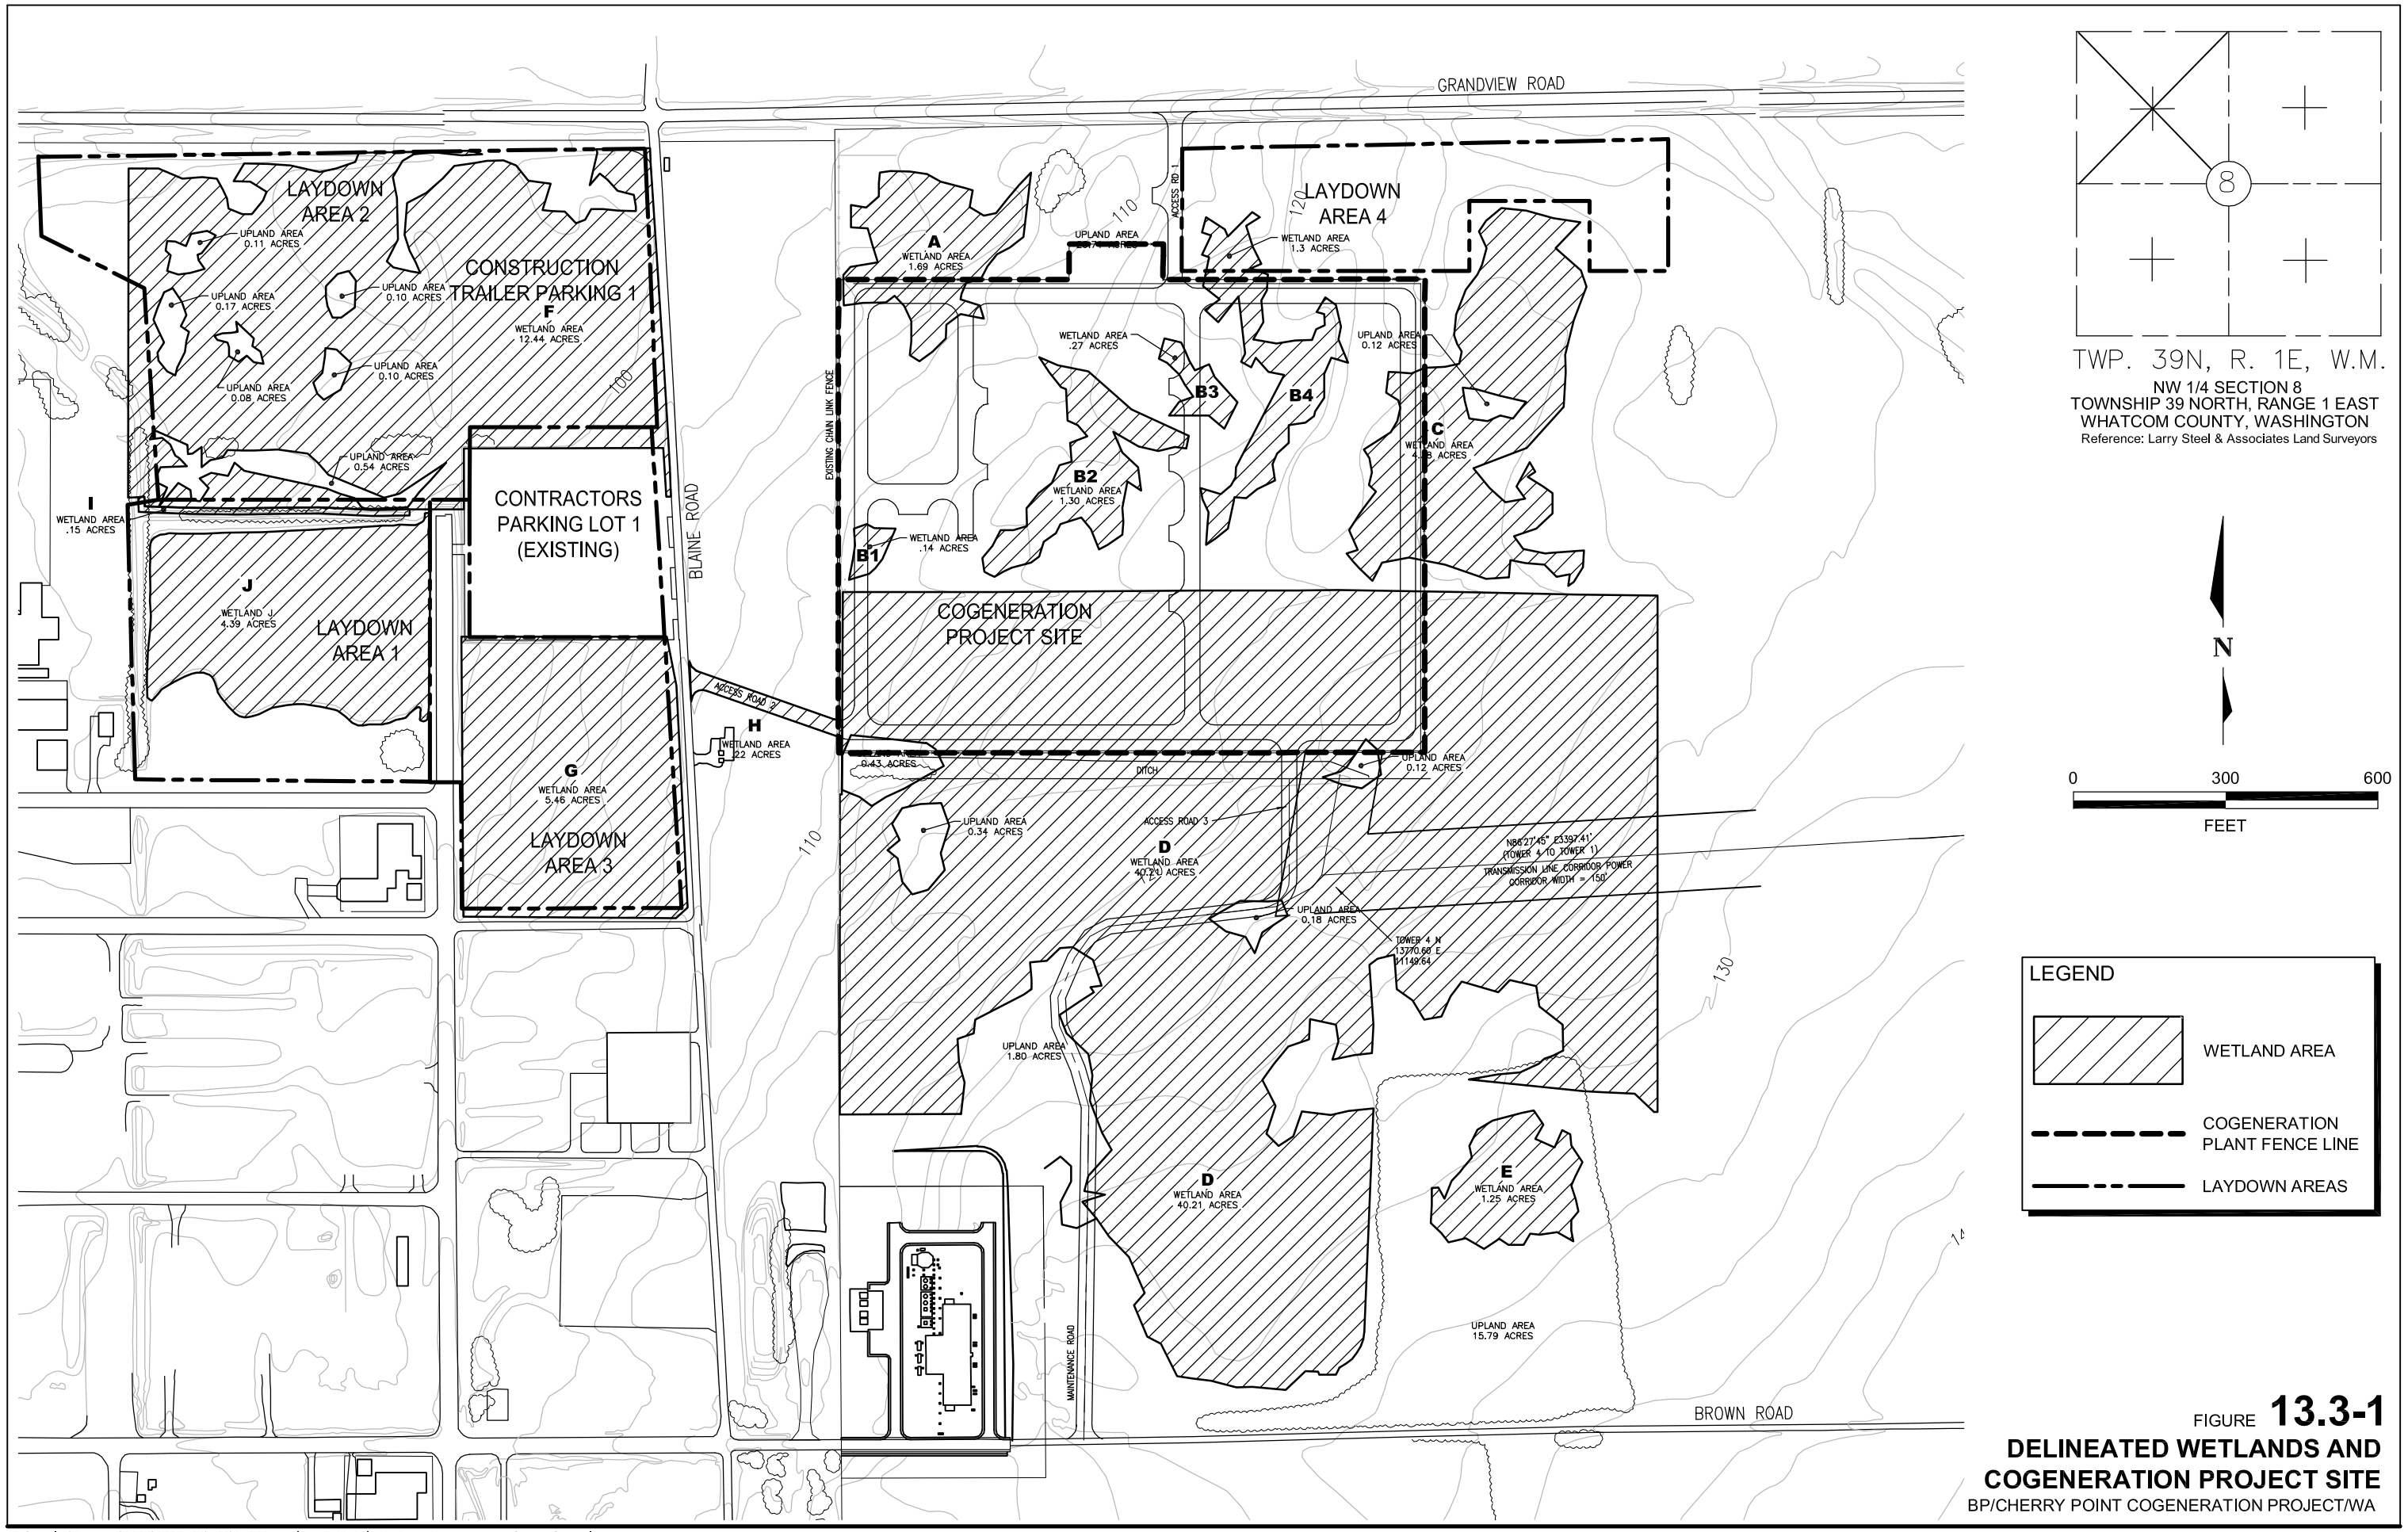

FIGURE **13.3-1**

DELINEATED WETLANDS AND COGENERATION PROJECT SITE

BP/CHERRY POINT COGENERATION PROJECT/WA

DCabe|K:\Projects\2001\0131421\410\94819.dwg|6-4-2 13:11|x:Xr-Base,Xr-Wetland,Xr-Site,Xr-Survey|i:-

Golder Associates