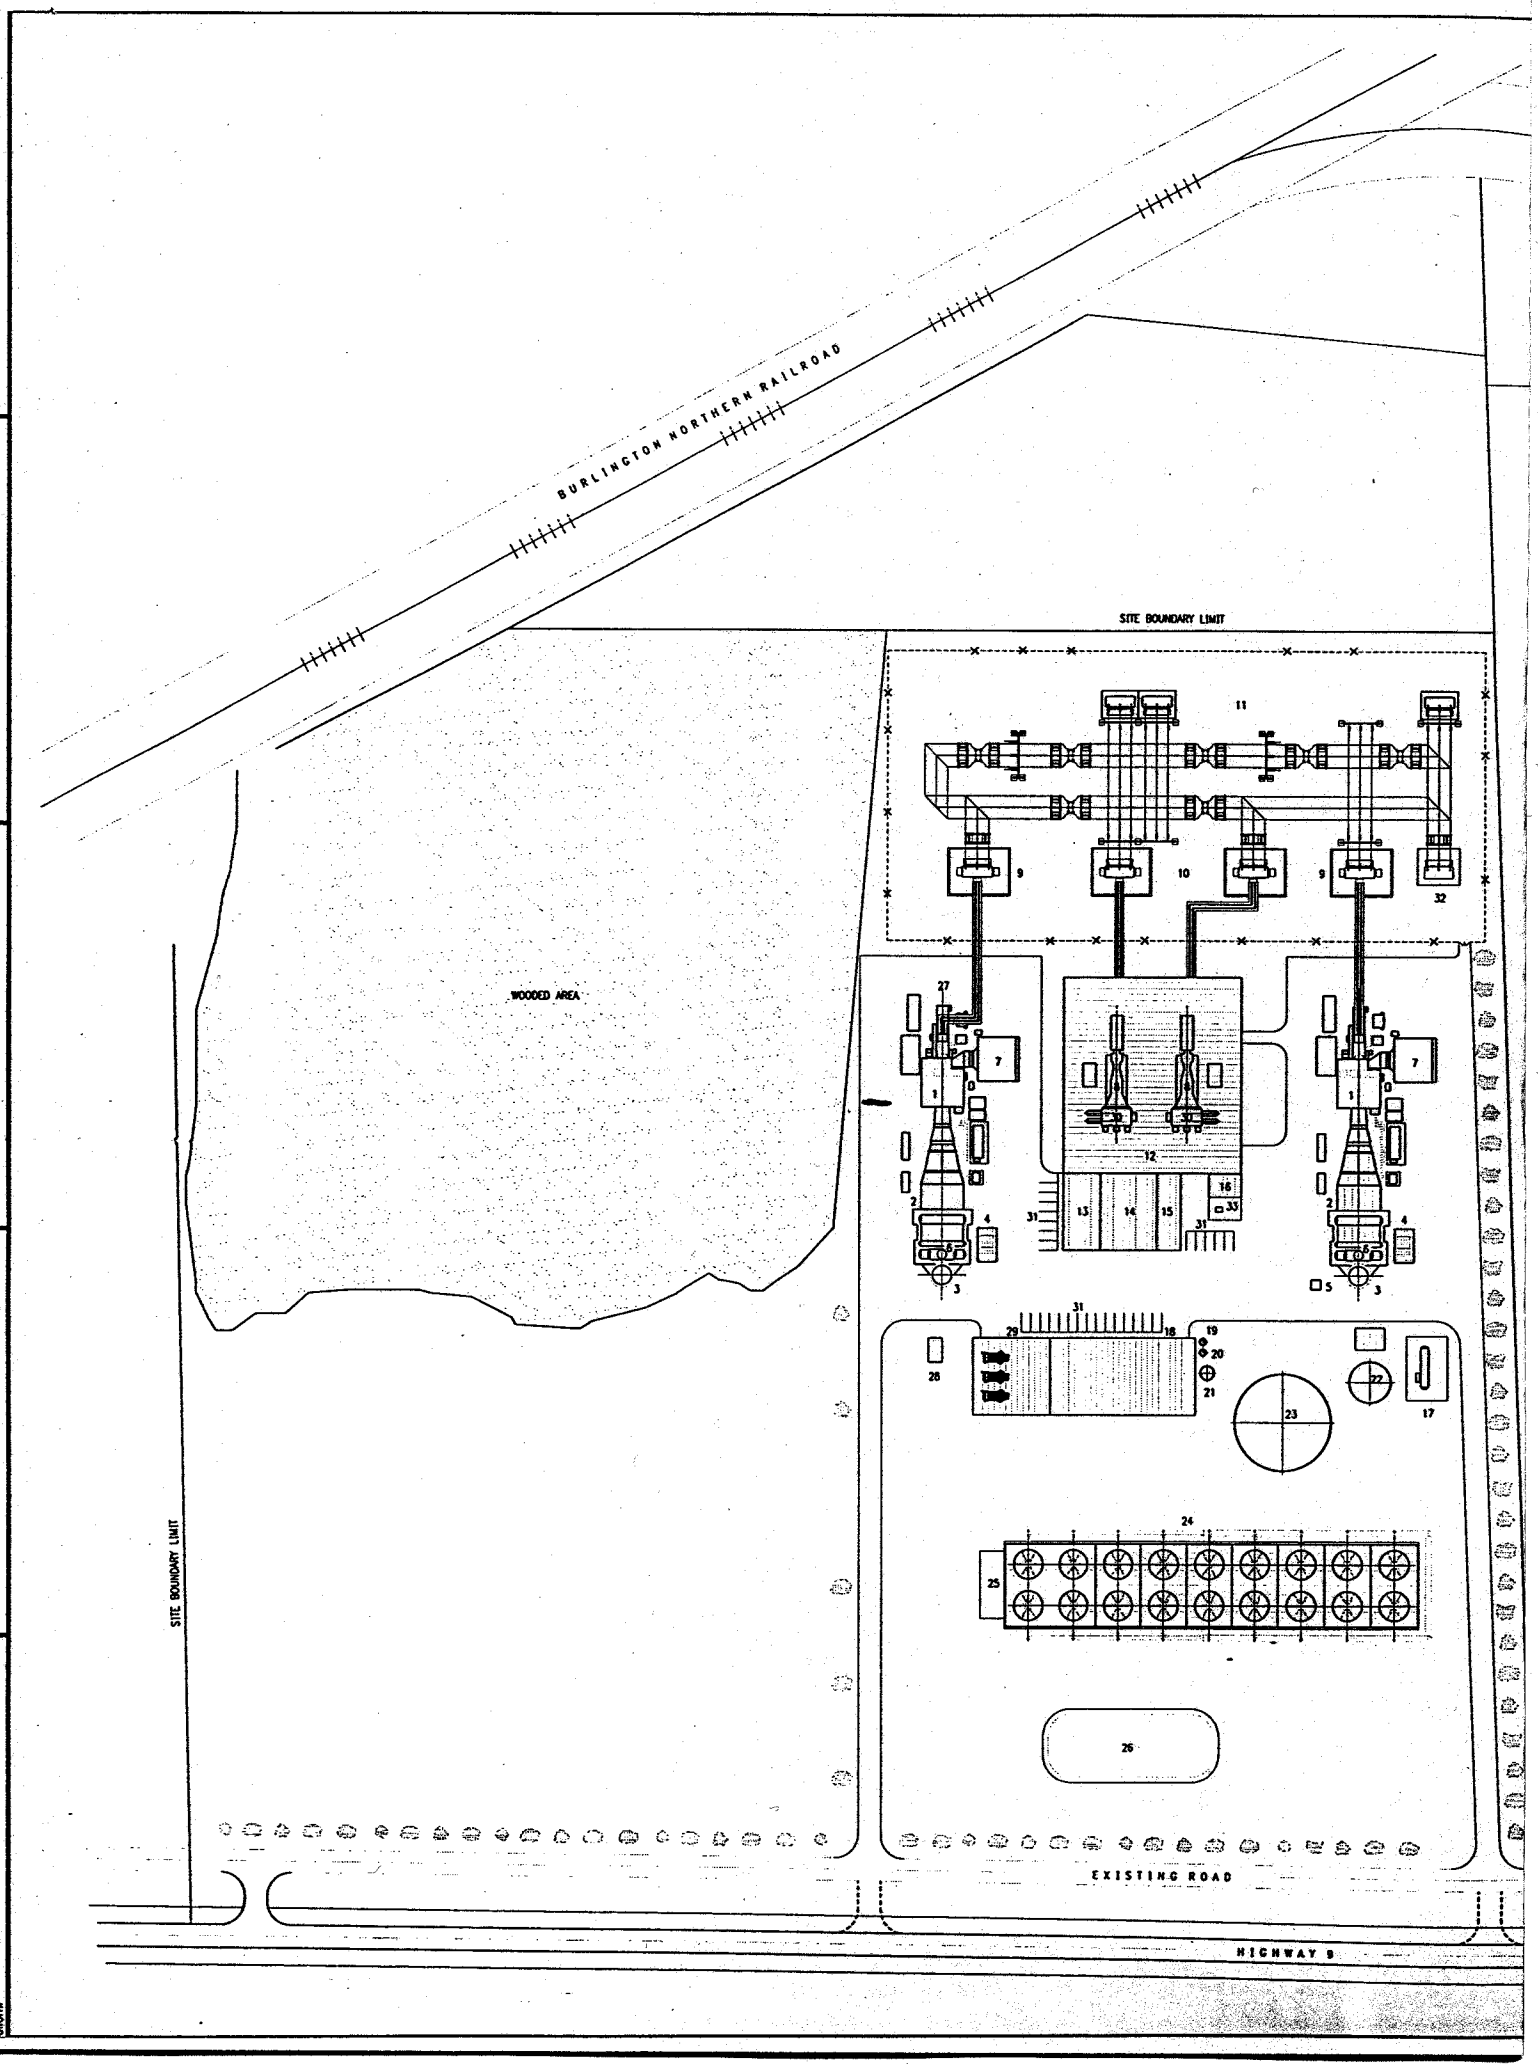

3849-3.DWG
12/21/98 16:12:09

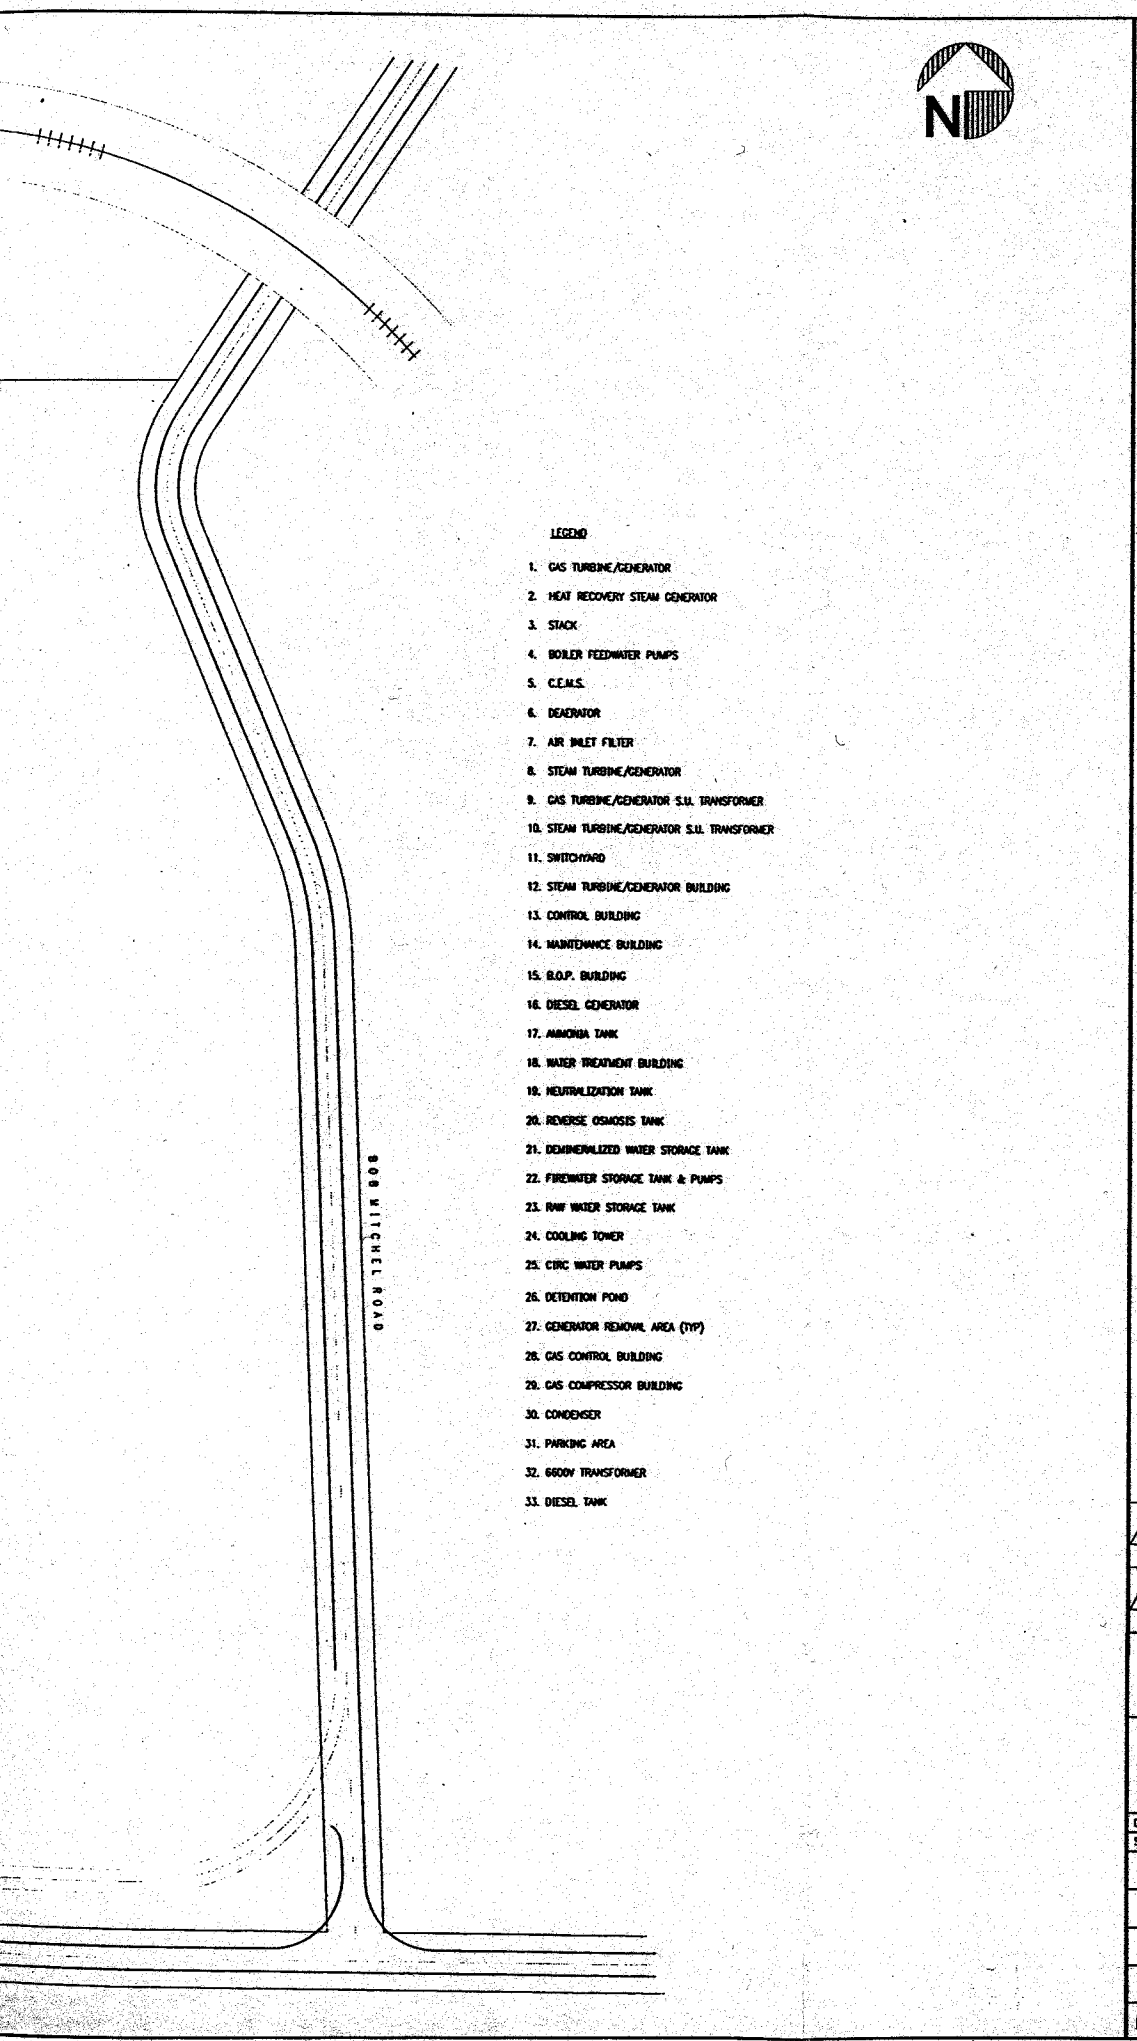

LEGEND

1. GAS TURBINE/GENERATOR
2. HEAT RECOVERY STEAM GENERATOR
3. STACK
4. BOILER FEEDWATER PUMPS
5. C.E.M.S.
6. DEAERATOR
7. AIR INLET FILTER
8. STEAM TURBINE/GENERATOR
9. GAS TURBINE/GENERATOR S.U. TRANSFORMER
10. STEAM TURBINE/GENERATOR S.U. TRANSFORMER
11. SWITCHYARD
12. STEAM TURBINE/GENERATOR BUILDING
13. CONTROL BUILDING
14. MAINTENANCE BUILDING
15. B.O.P. BUILDING
16. DIESEL GENERATOR
17. AMMONIA TANK
18. WATER TREATMENT BUILDING
19. NEUTRALIZATION TANK
20. REVERSE OSMOSIS TANK
21. DEMINERALIZED WATER STORAGE TANK
22. FIREWATER STORAGE TANK & PUMPS
23. RAW WATER STORAGE TANK
24. COOLING TOWER
25. CIRC WATER PUMPS
26. DETENTION POND
27. GENERATOR REMOVAL AREA (TYP)
28. GAS CONTROL BUILDING
29. GAS COMPRESSOR BUILDING
30. CONDENSER
31. PARKING AREA
32. 66ODV TRANSFORMER
33. DIESEL TANK

GENERAL NOTES

REVISION	DATE		BY	CHECKED	LEAD ENG	APPROVED	MGR ENG
B		GENERAL REVISIONS ISSUED FOR PERMITTING					
A	10 NOV 1998	ISSUED FOR PERMITTING	RLT	SEO		JMK	

NEPCO NATIONAL ENERGY PRODUCTION CORPORATION

DRAWN BY: R. TASSIN	ENGINEERED BY: S. OBLANDER
SCALE: 1" = 100'	DATE: 16:12, 21 DEC 98

THIS DRAWING IS THE PROPERTY OF NEPCO AND IS NOT TO BE USED IN ANY WAY INJURIOUS TO THEIR INTERESTS AND IS TO BE RETURNED UPON REQUEST.

SUMAS ENERGY 2, INC.

SUMAS, WASHINGTON

SITE PLAN

DWG NO. G9849-3 REV B

INSTR | ELECT | MECH | STRUCT | PIPING | PROCESS | REVIEW/SEEN BY