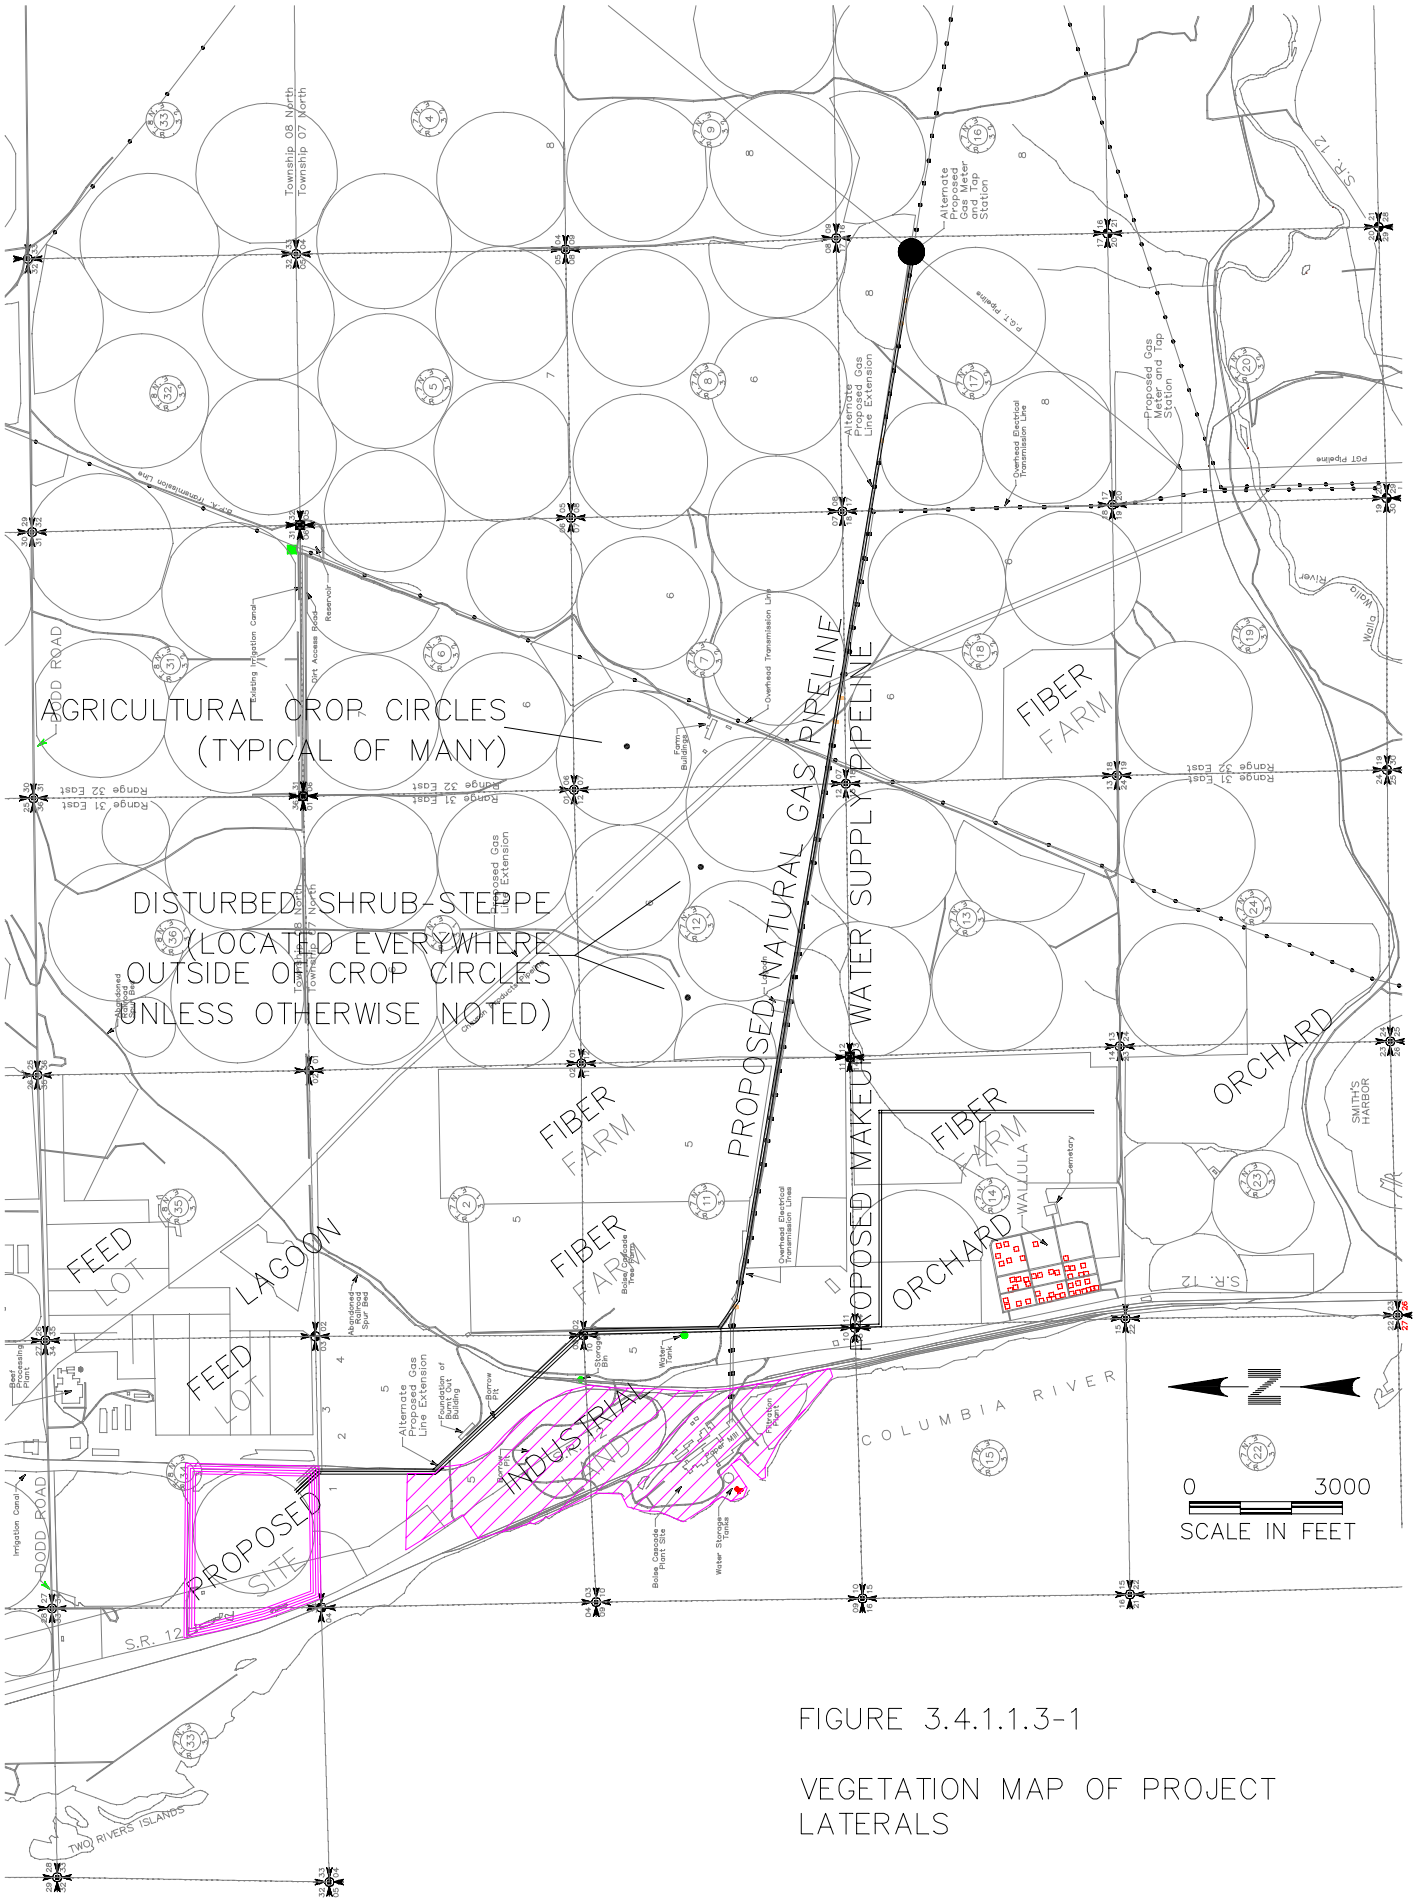

FIGURE 3.4.1.1.3-1

VEGETATION MAP OF PROJECT LATERALS