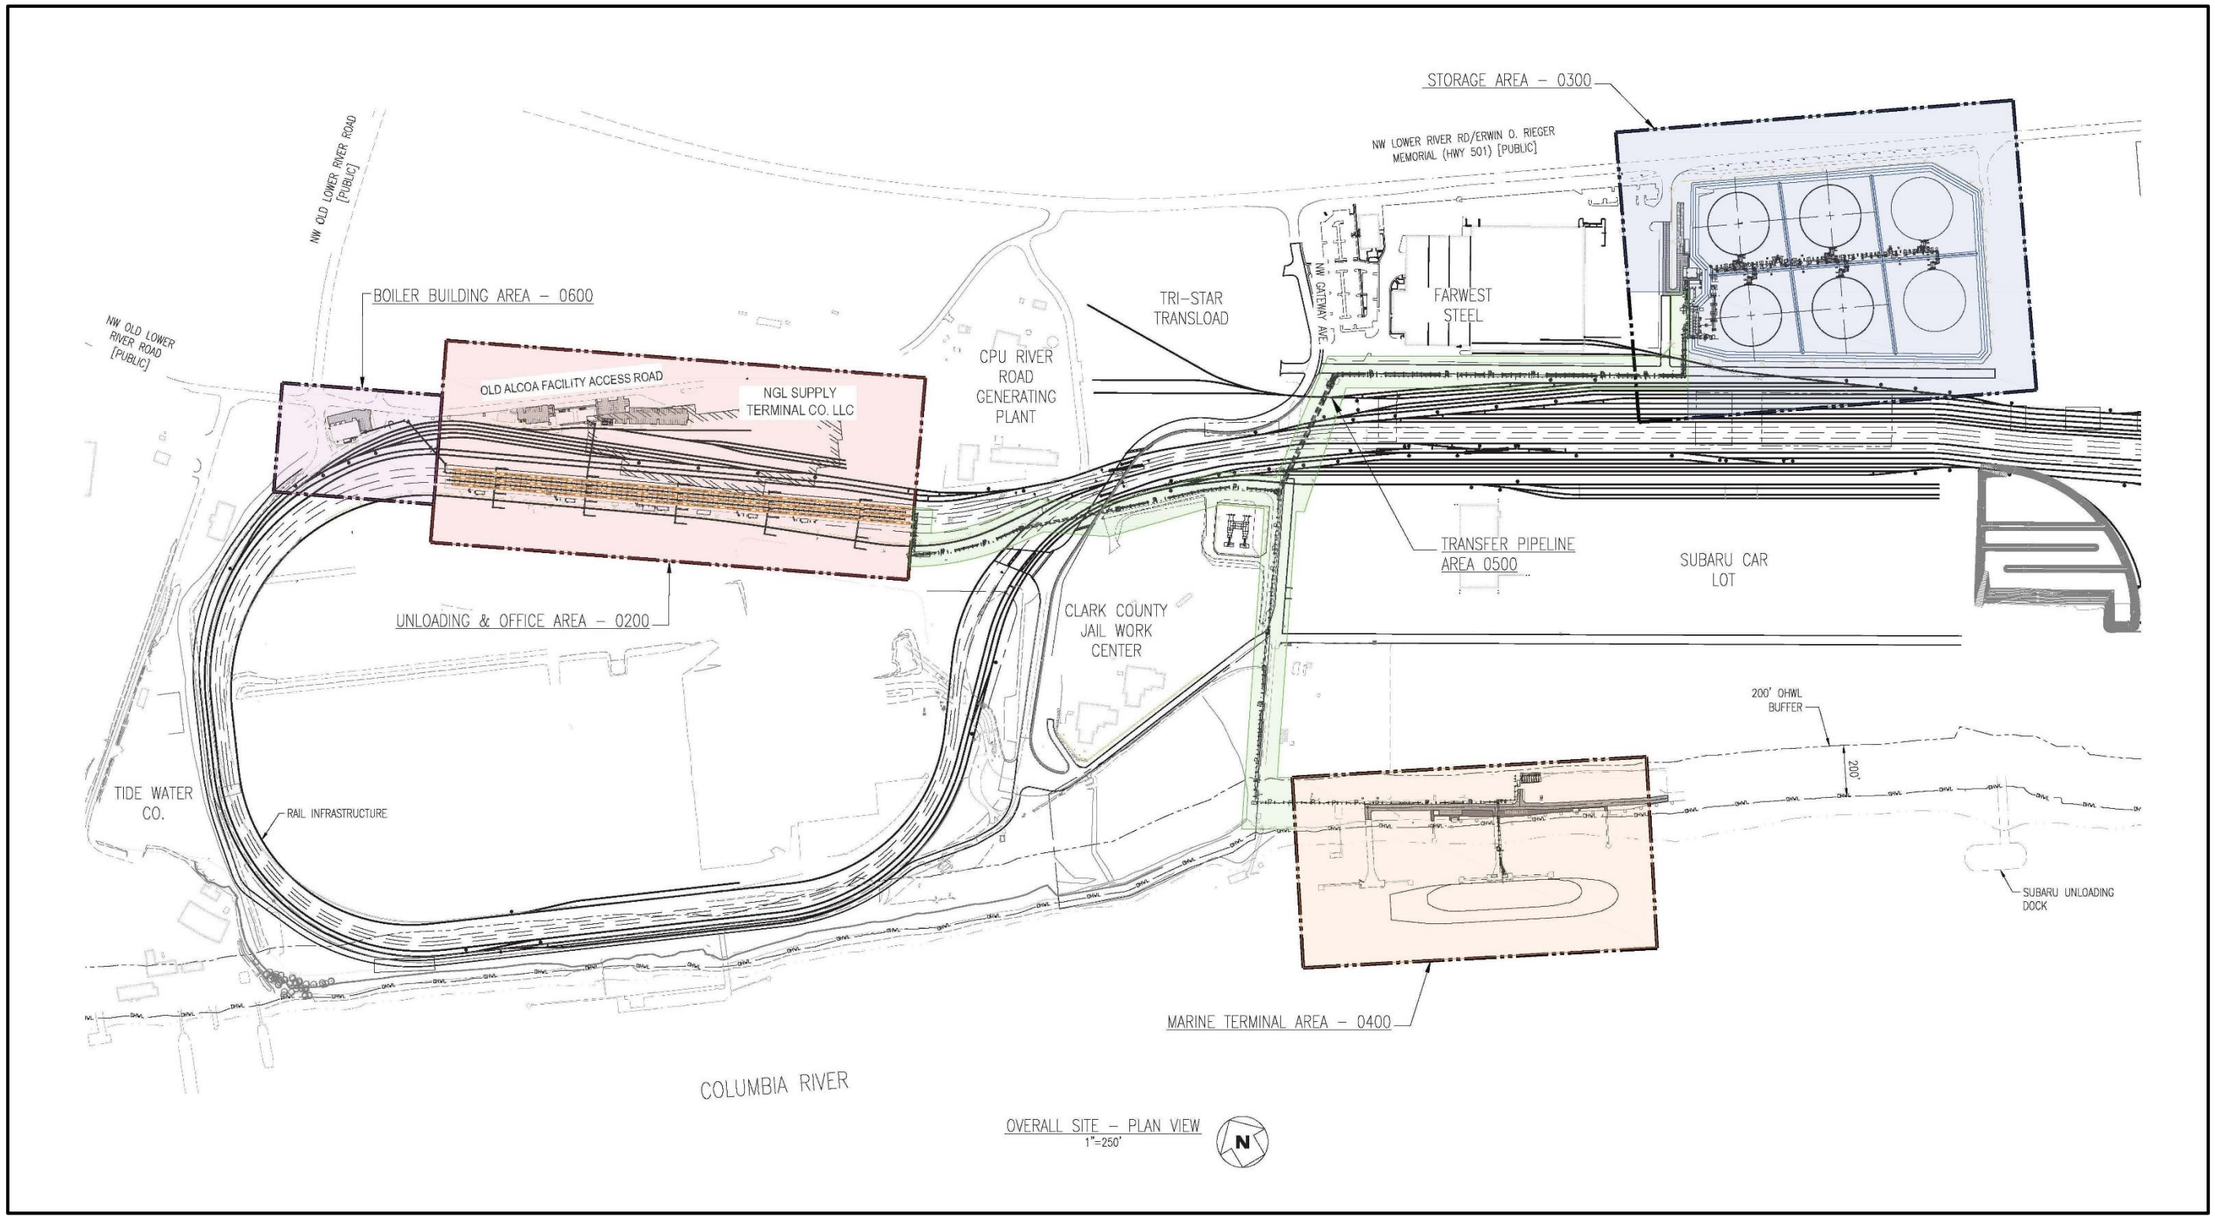

BergerABAM

Figure 2.3-2. Overall Site Plan (Revised)

EX-0001-000214-PCE