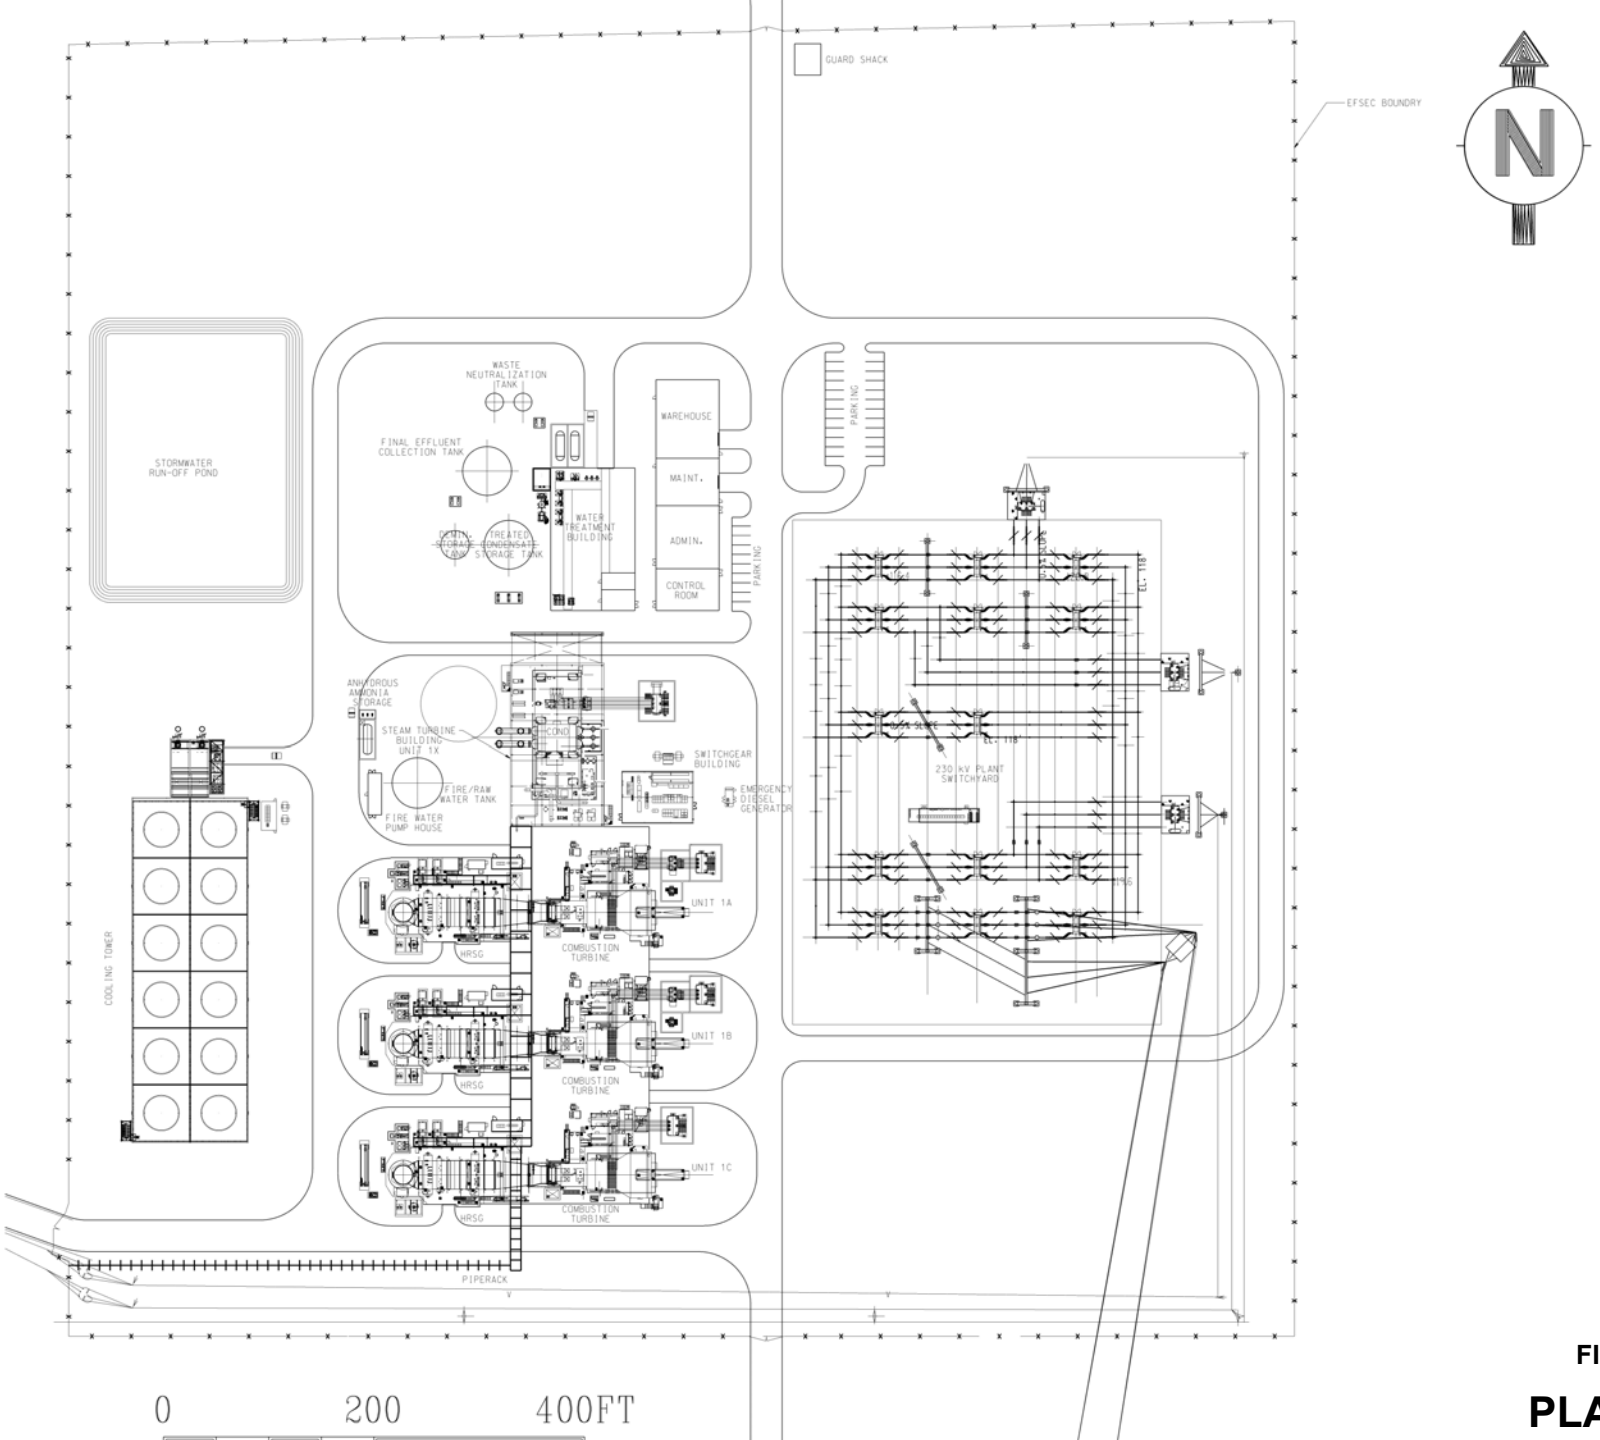

FIGURE 2.1-5

PLANT SITE MA