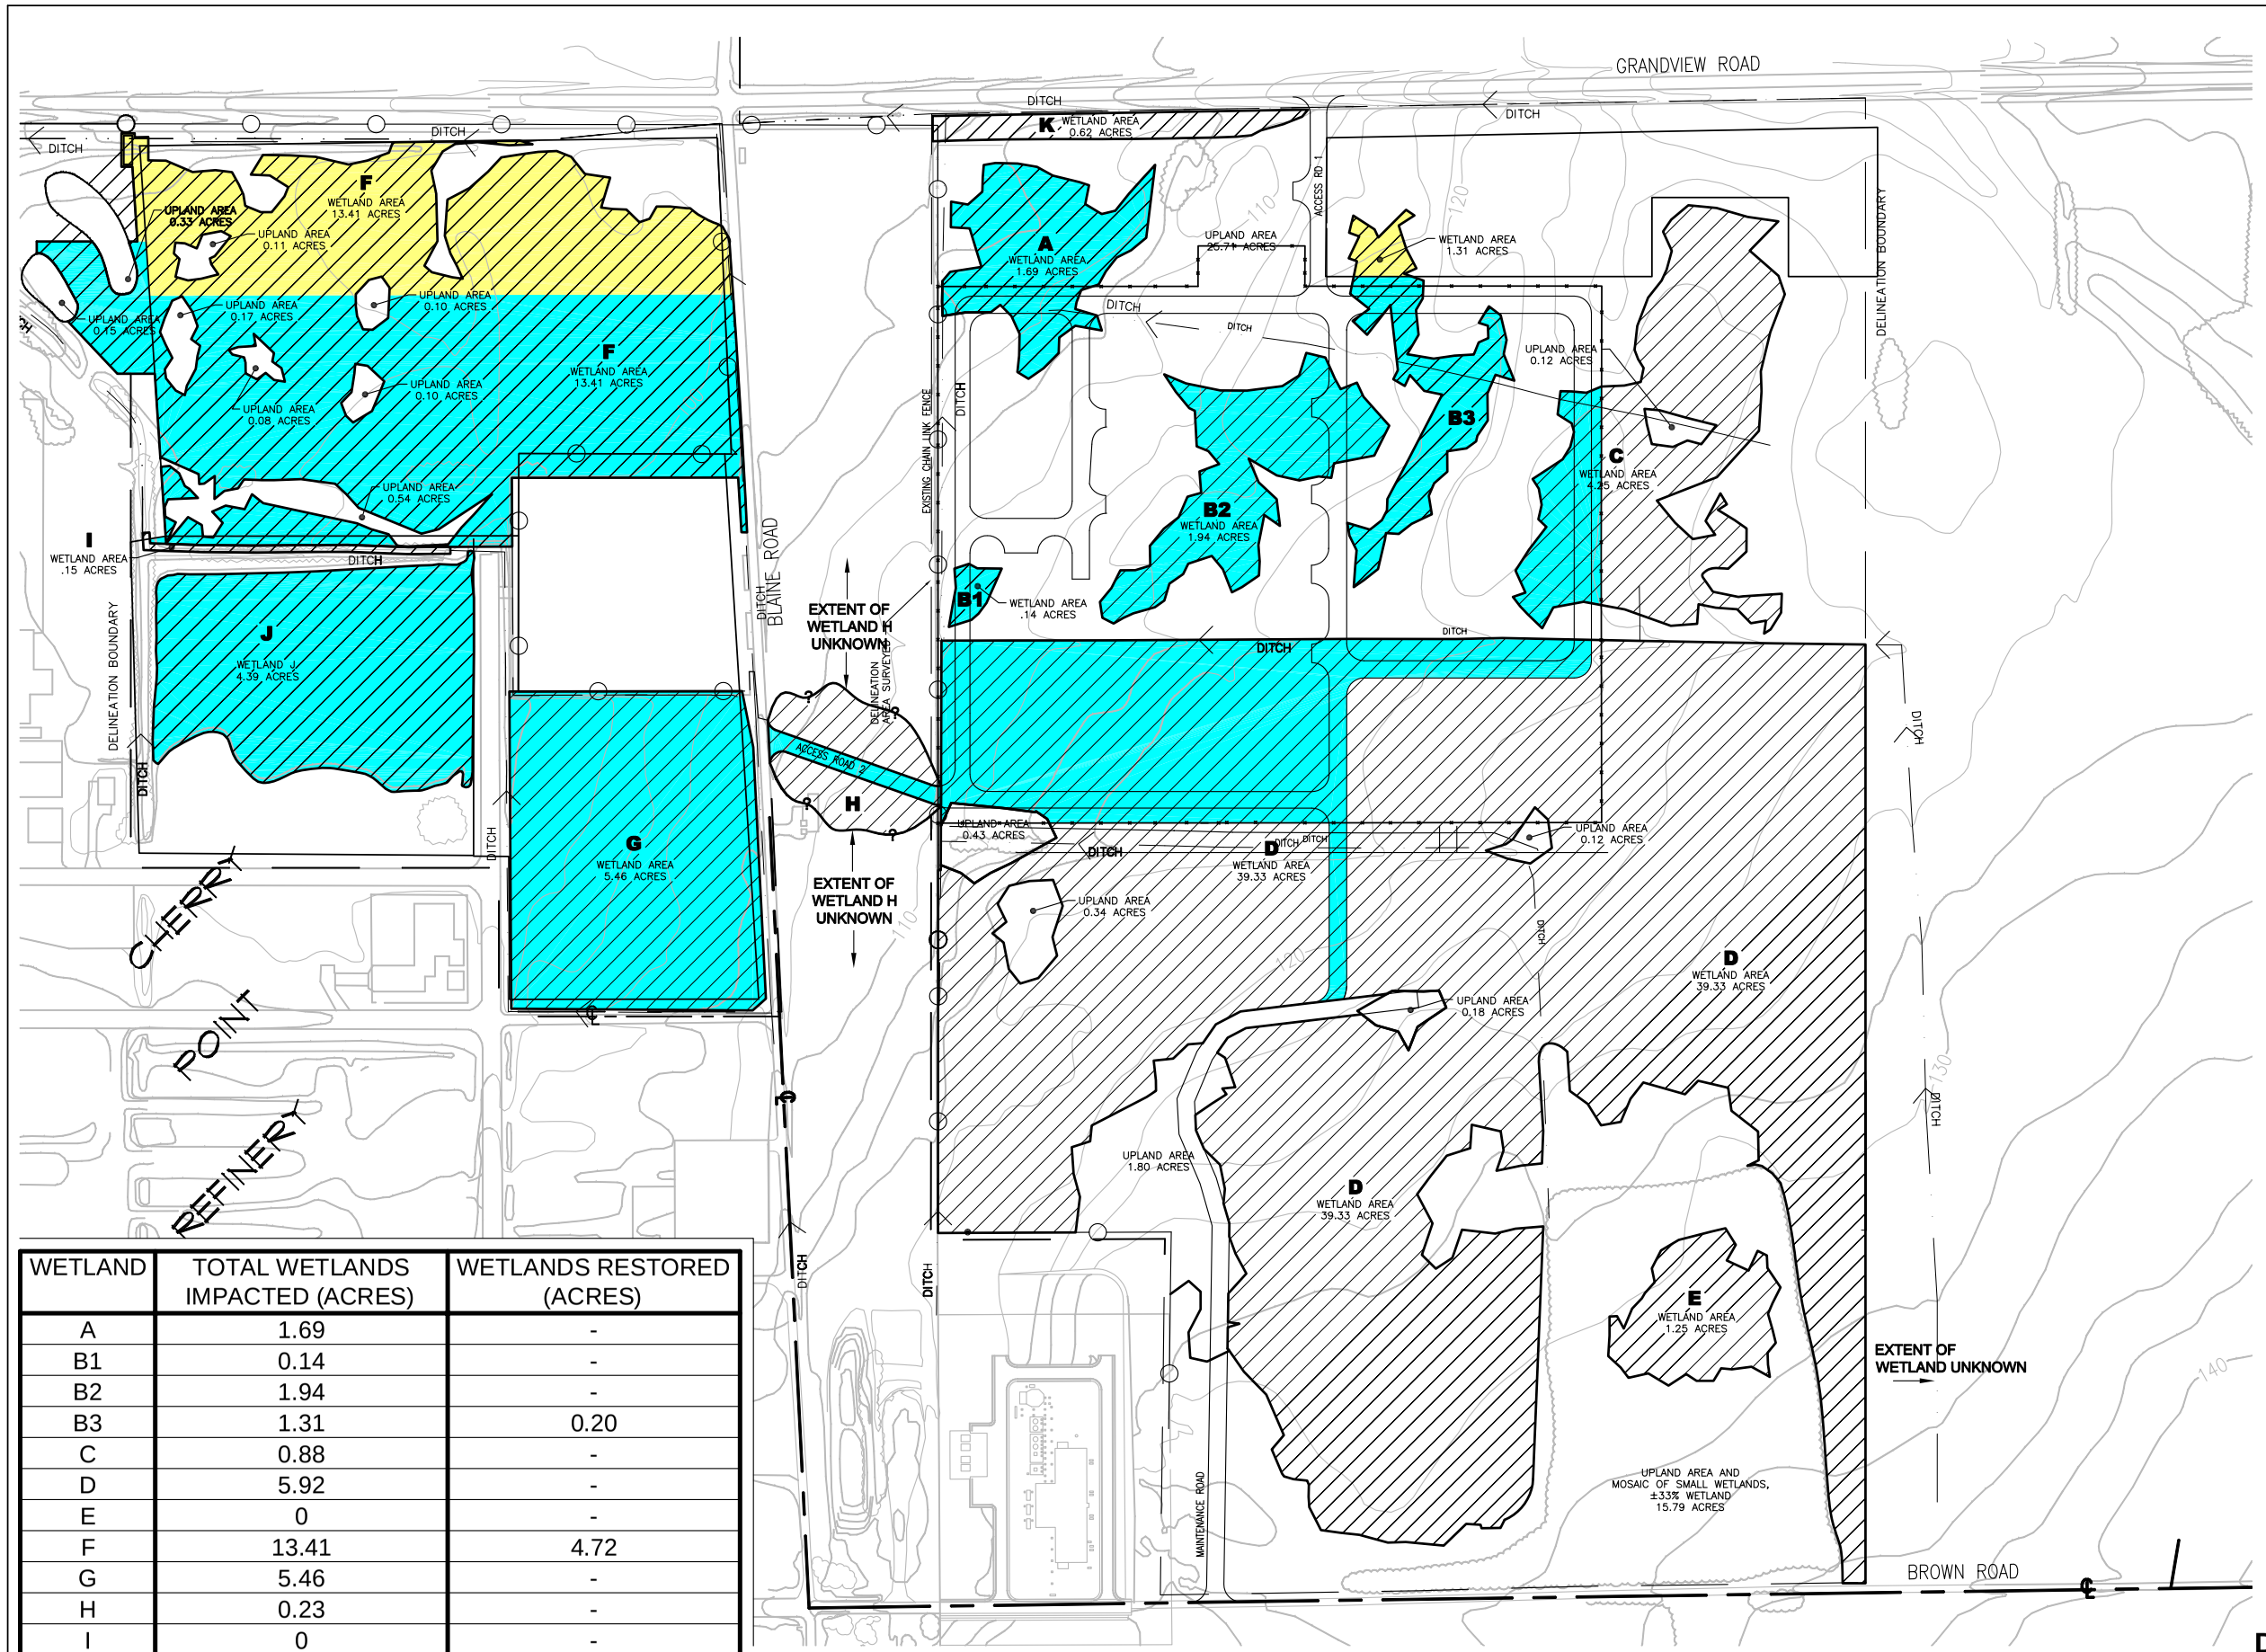

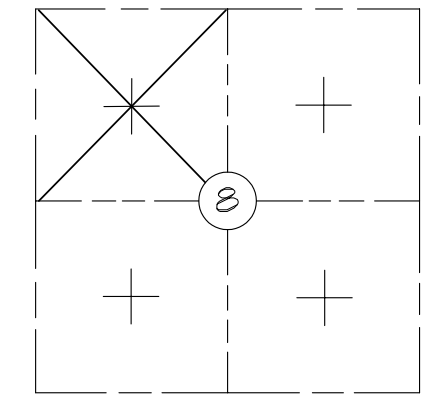

TWP. 39N, R. 1E, W.M.

NW 1/4 SECTION 8
TOWNSHIP 39 NORTH, RANGE 1 EAST
WHATCOM COUNTY, WASHINGTON

Reference: Larry Steel & Associates Land Surveyors
Topography and existing features provided by Anvil Corp.

N

0 300 600
FEET

LEGEND

- WETLAND AREA DELINEATED
- PERMANENT IMPACTED WETLAND AREA
- RECLAIMED IMPACTED WETLAND AREA

WETLAND	TOTAL WETLANDS IMPACTED (ACRES)	WETLANDS RESTORED (ACRES)
A	1.69	-
B1	0.14	-
B2	1.94	-
B3	1.31	0.20
C	0.88	-
D	5.92	-
E	0	-
F	13.41	4.72
G	5.46	-
H	0.23	-
I	0	-
J	4.39	-
K	0	-

NOTE: IMPACTS CAUSED BY THE INSTALLATION OF THE TRANSMISSION LINE AND ASSOCIATED FOOTINGS HAVE BEEN PREVIOUSLY PERMITTED (COE PERMIT # 1998-4-02349)

FIGURE **13.3-1**

DELINEATED WETLANDS AND COGENERATION PROJECT SITE

BP/CHERRY POINTCOGENERATION PROJECT/WA

Drawing file: 013142141094819.dwg Mar 07, 2003 – 9:13am

Golder Associates