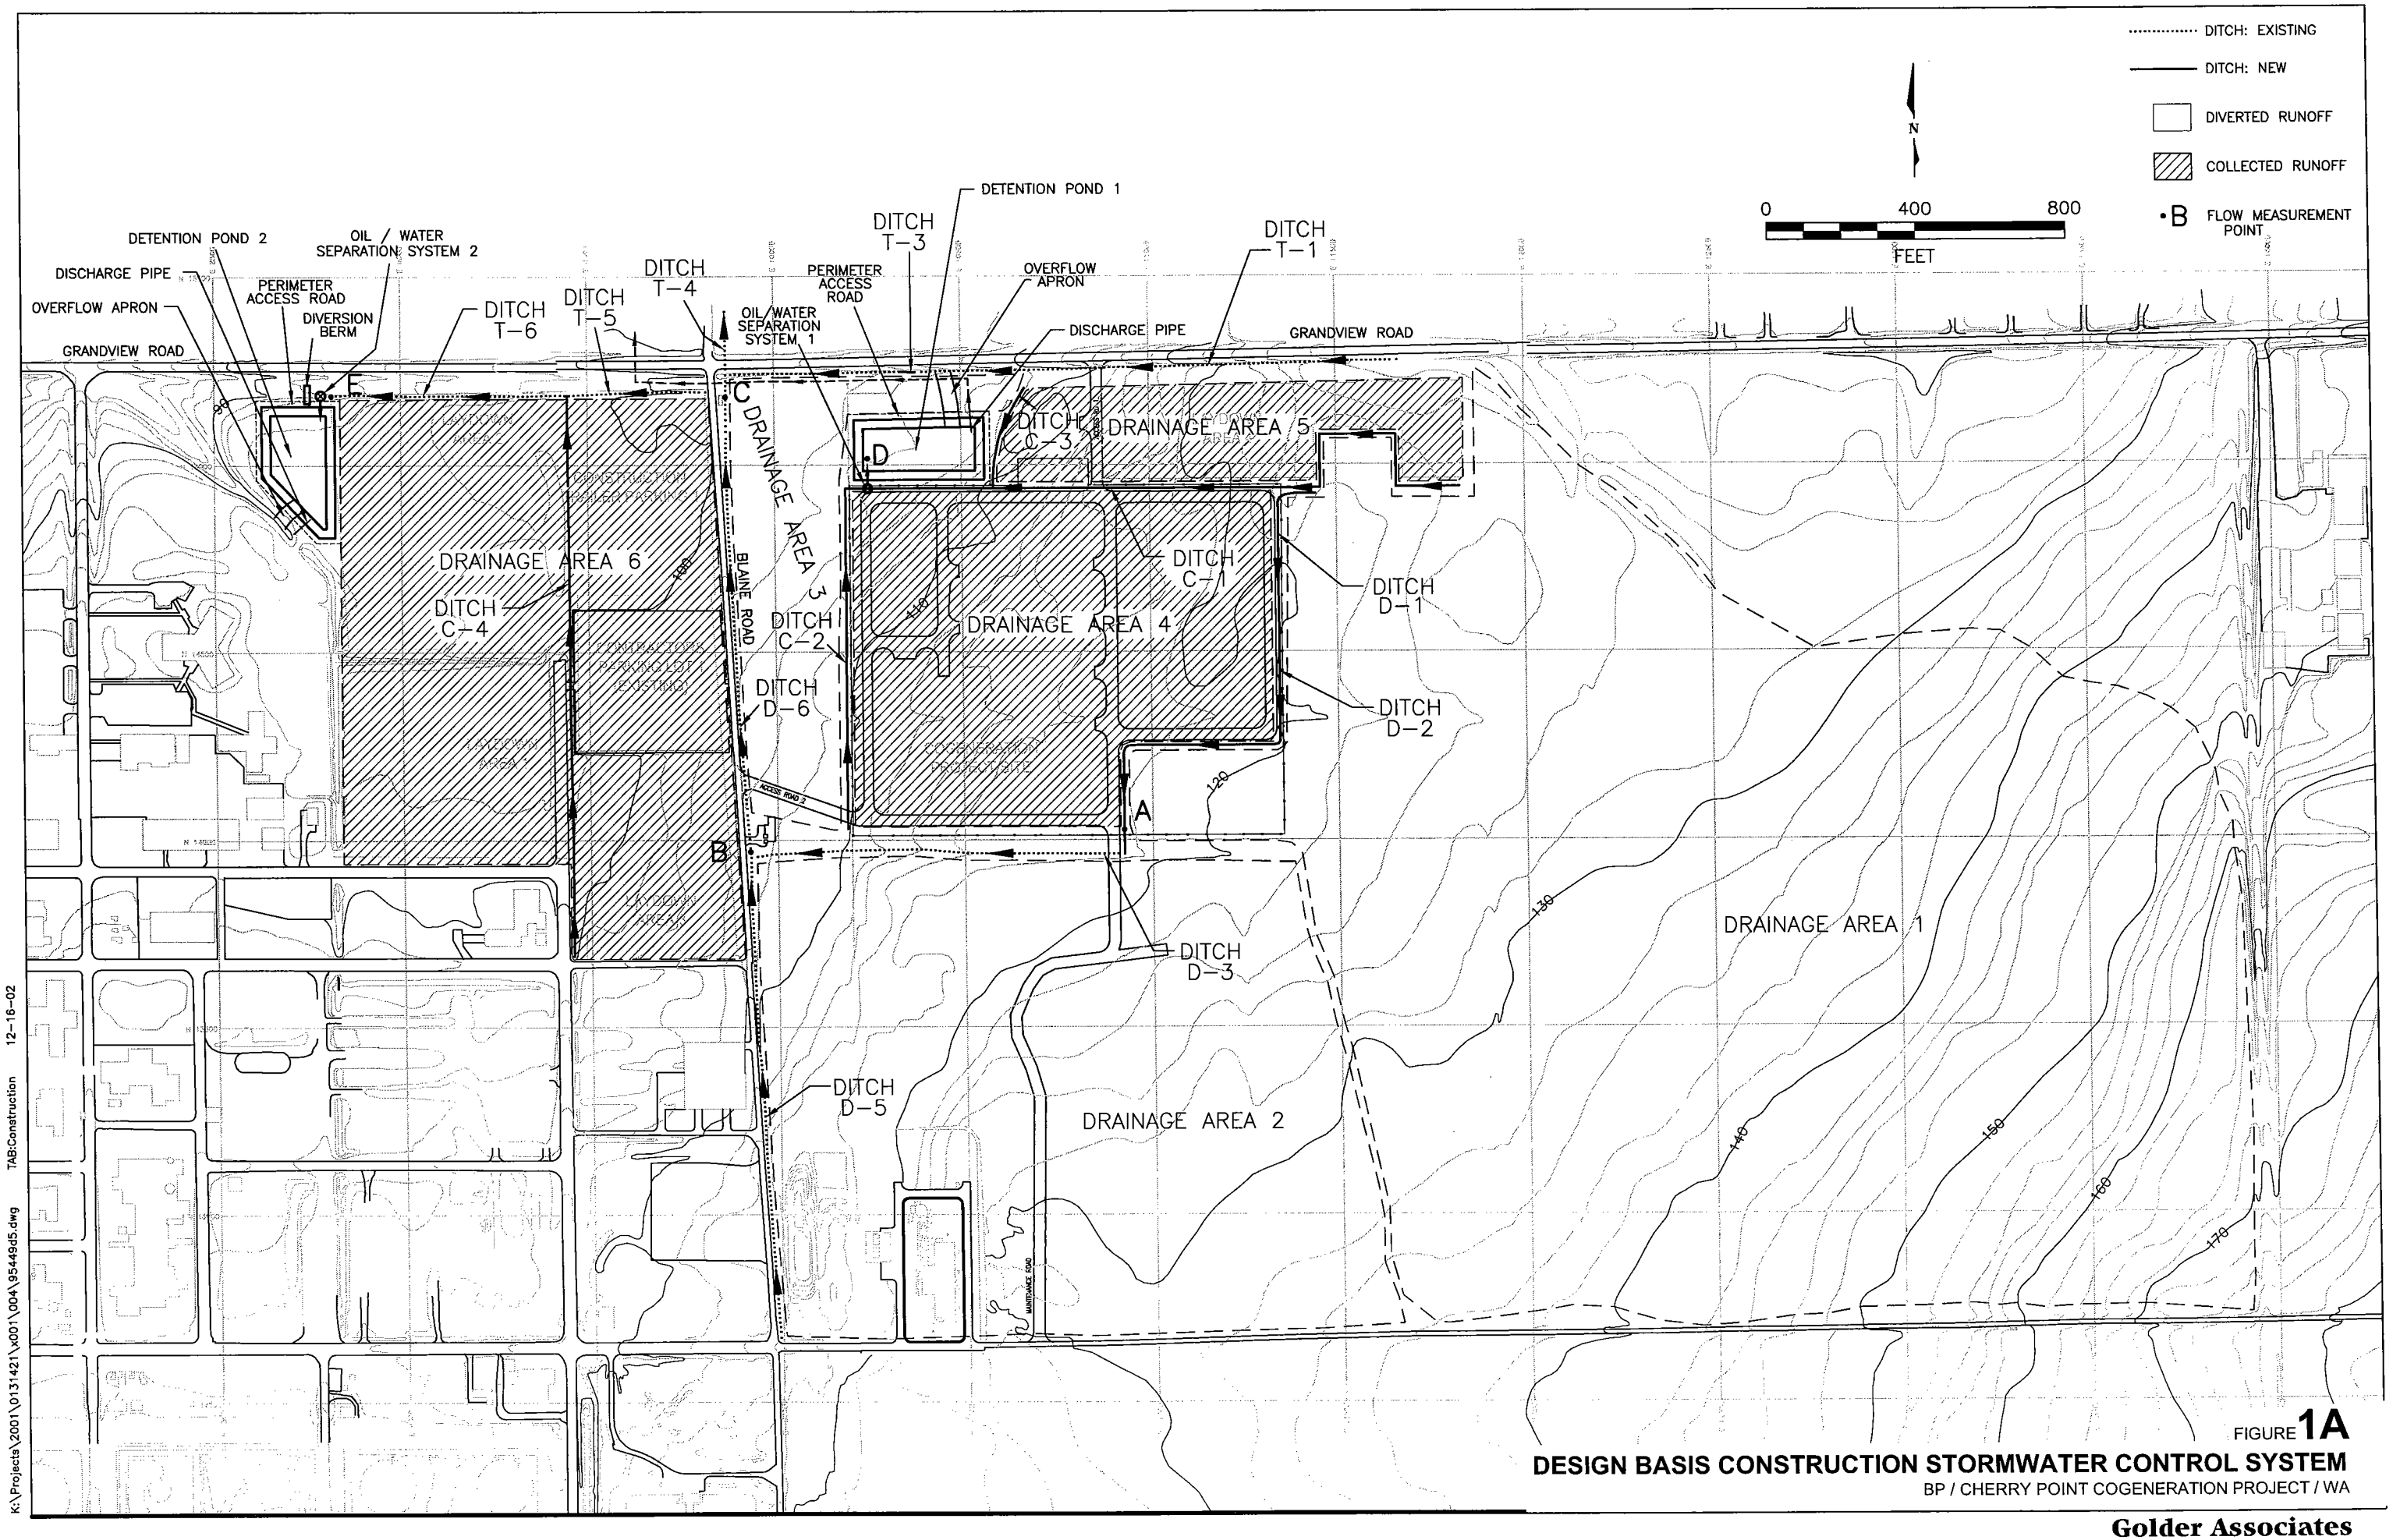

FIGURE **1A**

DESIGN BASIS CONSTRUCTION STORMWATER CONTROL SYSTEM

BP / CHERRY POINT COGENERATION PROJECT / WA

Golder Associates

K:\Projects\2001\0131421\x001\004\95449d5.dwg TAB:Construction 12-16-02