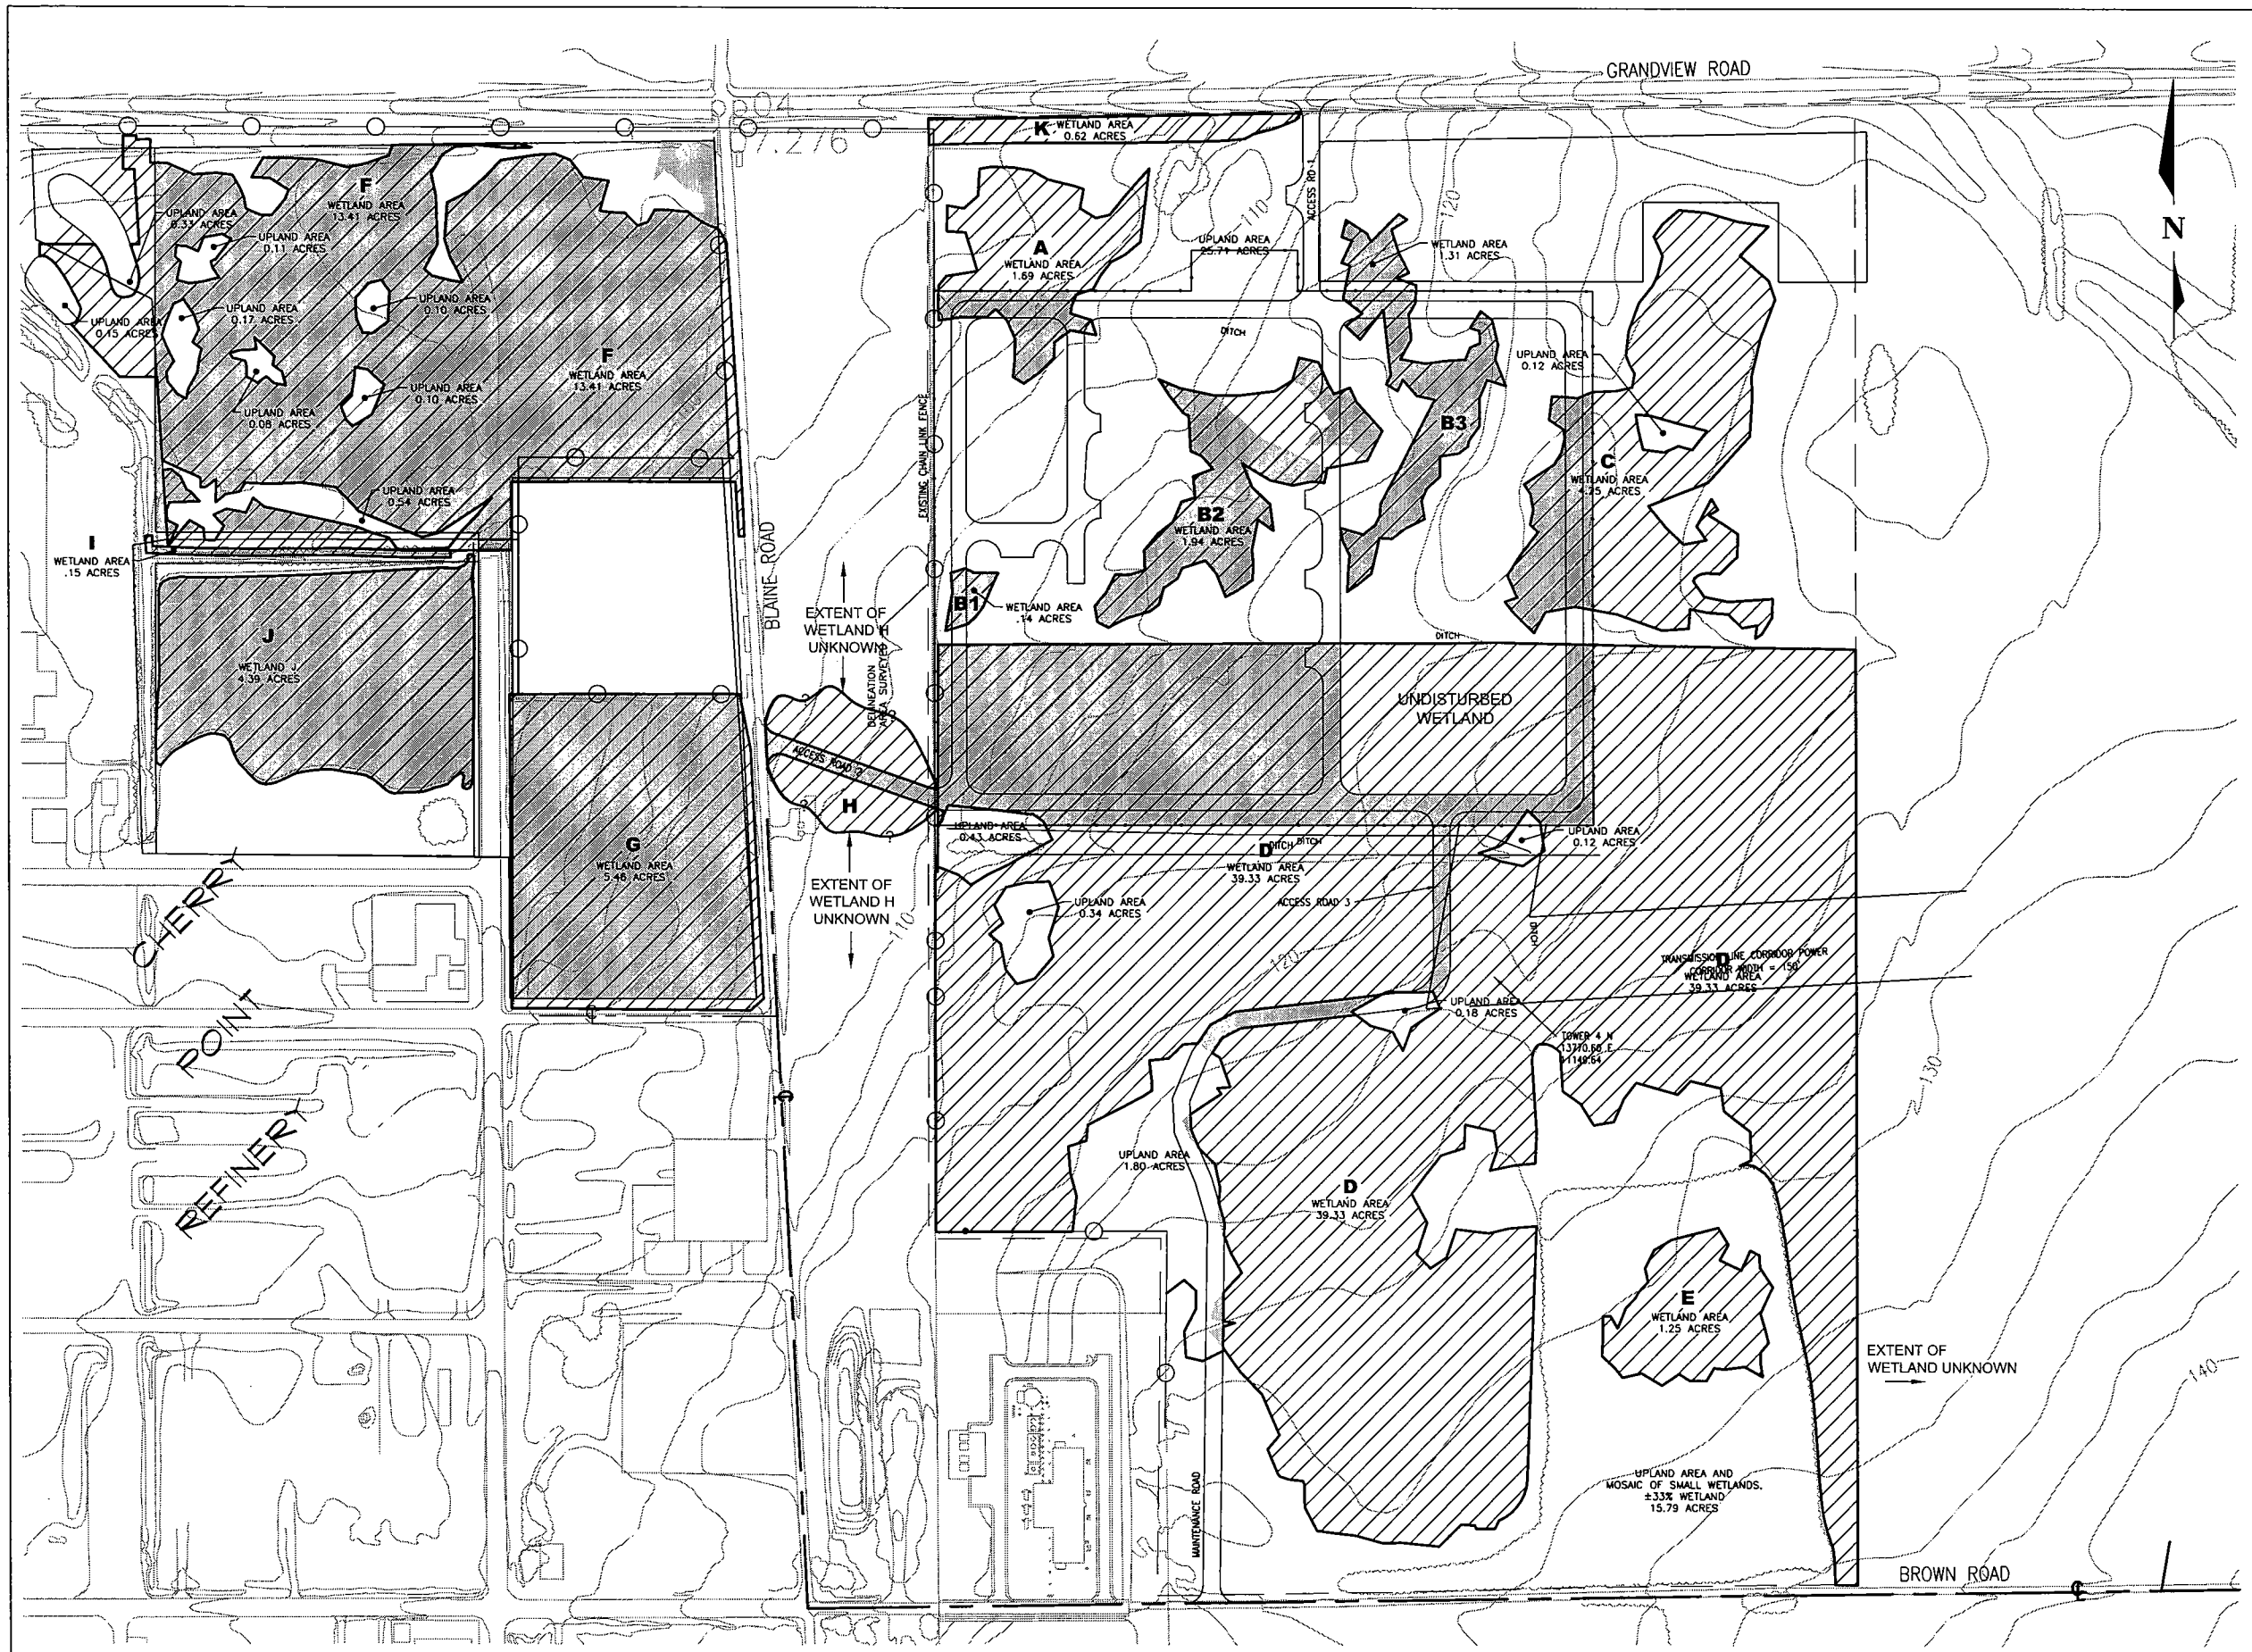

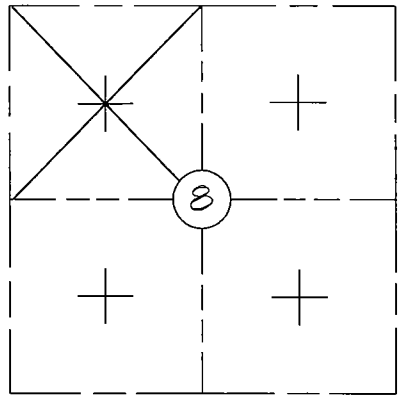

TWP. 39N, R. 1E, W.M.

NW 1/4 SECTION 8
TOWNSHIP 39 NORTH, RANGE 1 EAST
WHATCOM COUNTY, WASHINGTON
Reference: Larry Steel & Associates Land Surveyors

0 300 600
FEET

LEGEND

- WETLAND AREA
- IMPACTED WETLAND AREA
- SP — SAMPLE SOIL PLOT
- SP — WETLAND/UPLAND EDGE SOIL PLOT

WETLAND	TOTAL IMPACT (ACRES)
A	1.69
B1	0.14
B2	1.94
B3	1.31
C	0.88
D	5.92
E	0
F	13.41
G	5.46
H	0.23
I	0
J	4.39
K	0

NOTE: IMPACTS CAUSED BY THE INSTALLATION OF THE TRANSMISSION LINE AND ASSOCIATED FOOTINGS HAVE BEEN PREVIOUSLY PERMITTED (COE PERMIT # 1998-4-02349)

FIGURE 1
IMPACTED WETLANDS WITHIN STUDY AREA
BP/CHERRY POINT/WA

DCabe|K:\Projects\2001\0131421\541\100217.dwg|2-12-2 10:22|x:Xr-Survey,Xr-Wetland,Xr-Base,Xr-Site|:-

Golder Associates