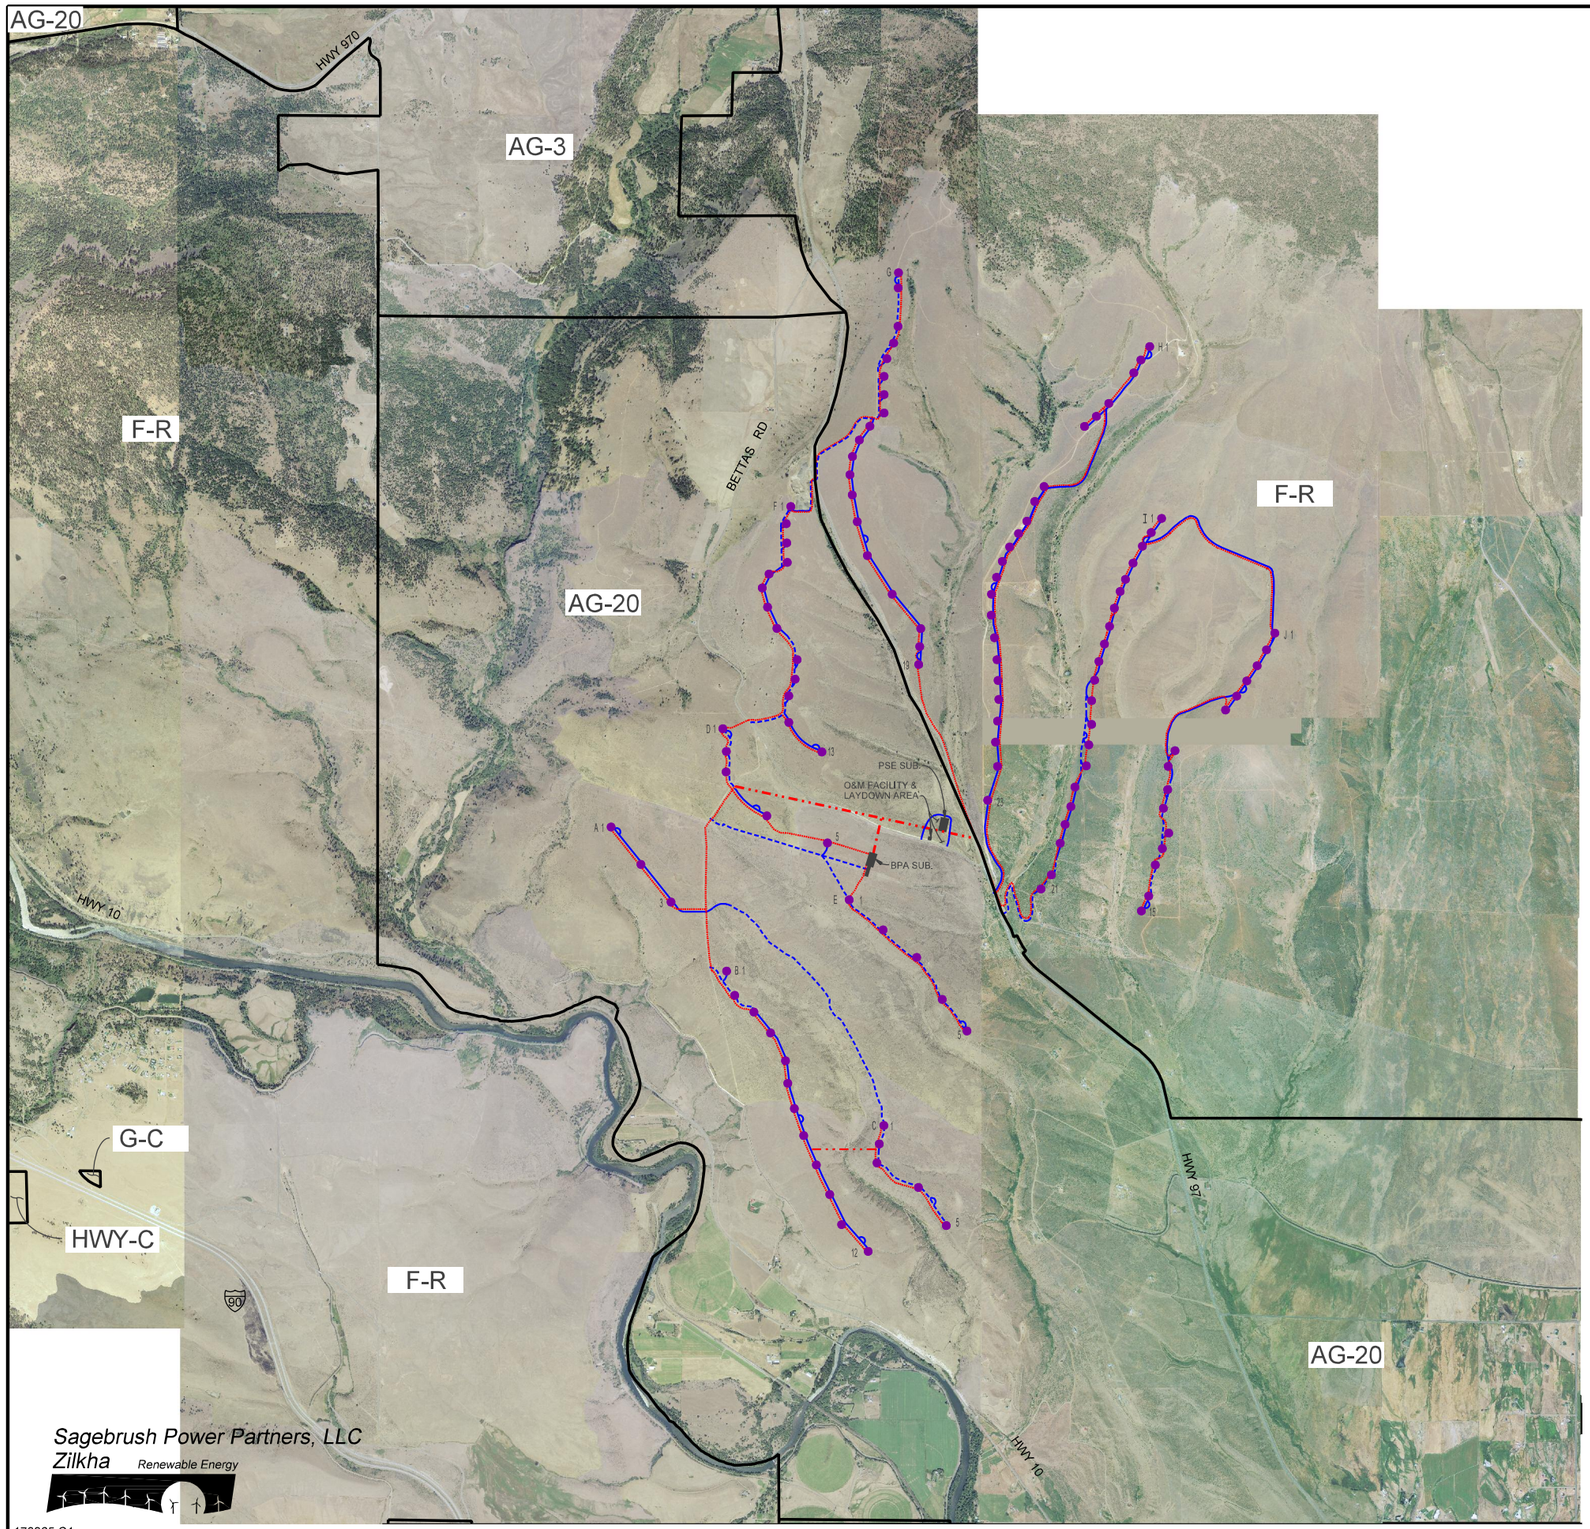

N

0 2000 4000 6000

Scale In Feet

LEGEND:

- ZONING BOUNDARY
- PROPOSED WTG LOCATION
- N 1 STRING NAME & TURBINE COUNT
- EXISTING ACCESS ROAD
- NEW ACCESS ROAD
- UNDERGROUND ELECTRICAL
- OVERHEAD ELECTRICAL
- UGND AND/OR O.H. ELECTRICAL
- ▲ N12 MET TOWER - PERMANENT

ZONING CODES:

AG-20	AGRICULTURAL - 20 ACRE
AG-3	AGRICULTURAL - 3 ACRE
C-F	COMMERCIAL FOREST
F-R	FOREST & RANGE
G-C	GENERAL COMMERCIAL
HWY-C	HIGHWAY - COMMERCIAL

Sagebrush Power Partners, LLC
Zilkha Renewable Energy

170365.C1

EXHIBIT 18
ZONING DESIGNATIONS &
PHOTOGRAPH OF EXISTING LAND USE
APPLICATION FOR SITE CERTIFICATE
KITTITAS VALLEY WIND POWER PROJECT
JANUARY 2003

CH2MHILL

FILENAME: zp-fig02-zoning.dgn PLOT DATE: 10-JAN-2003 PLOT TIME: 12:13:47