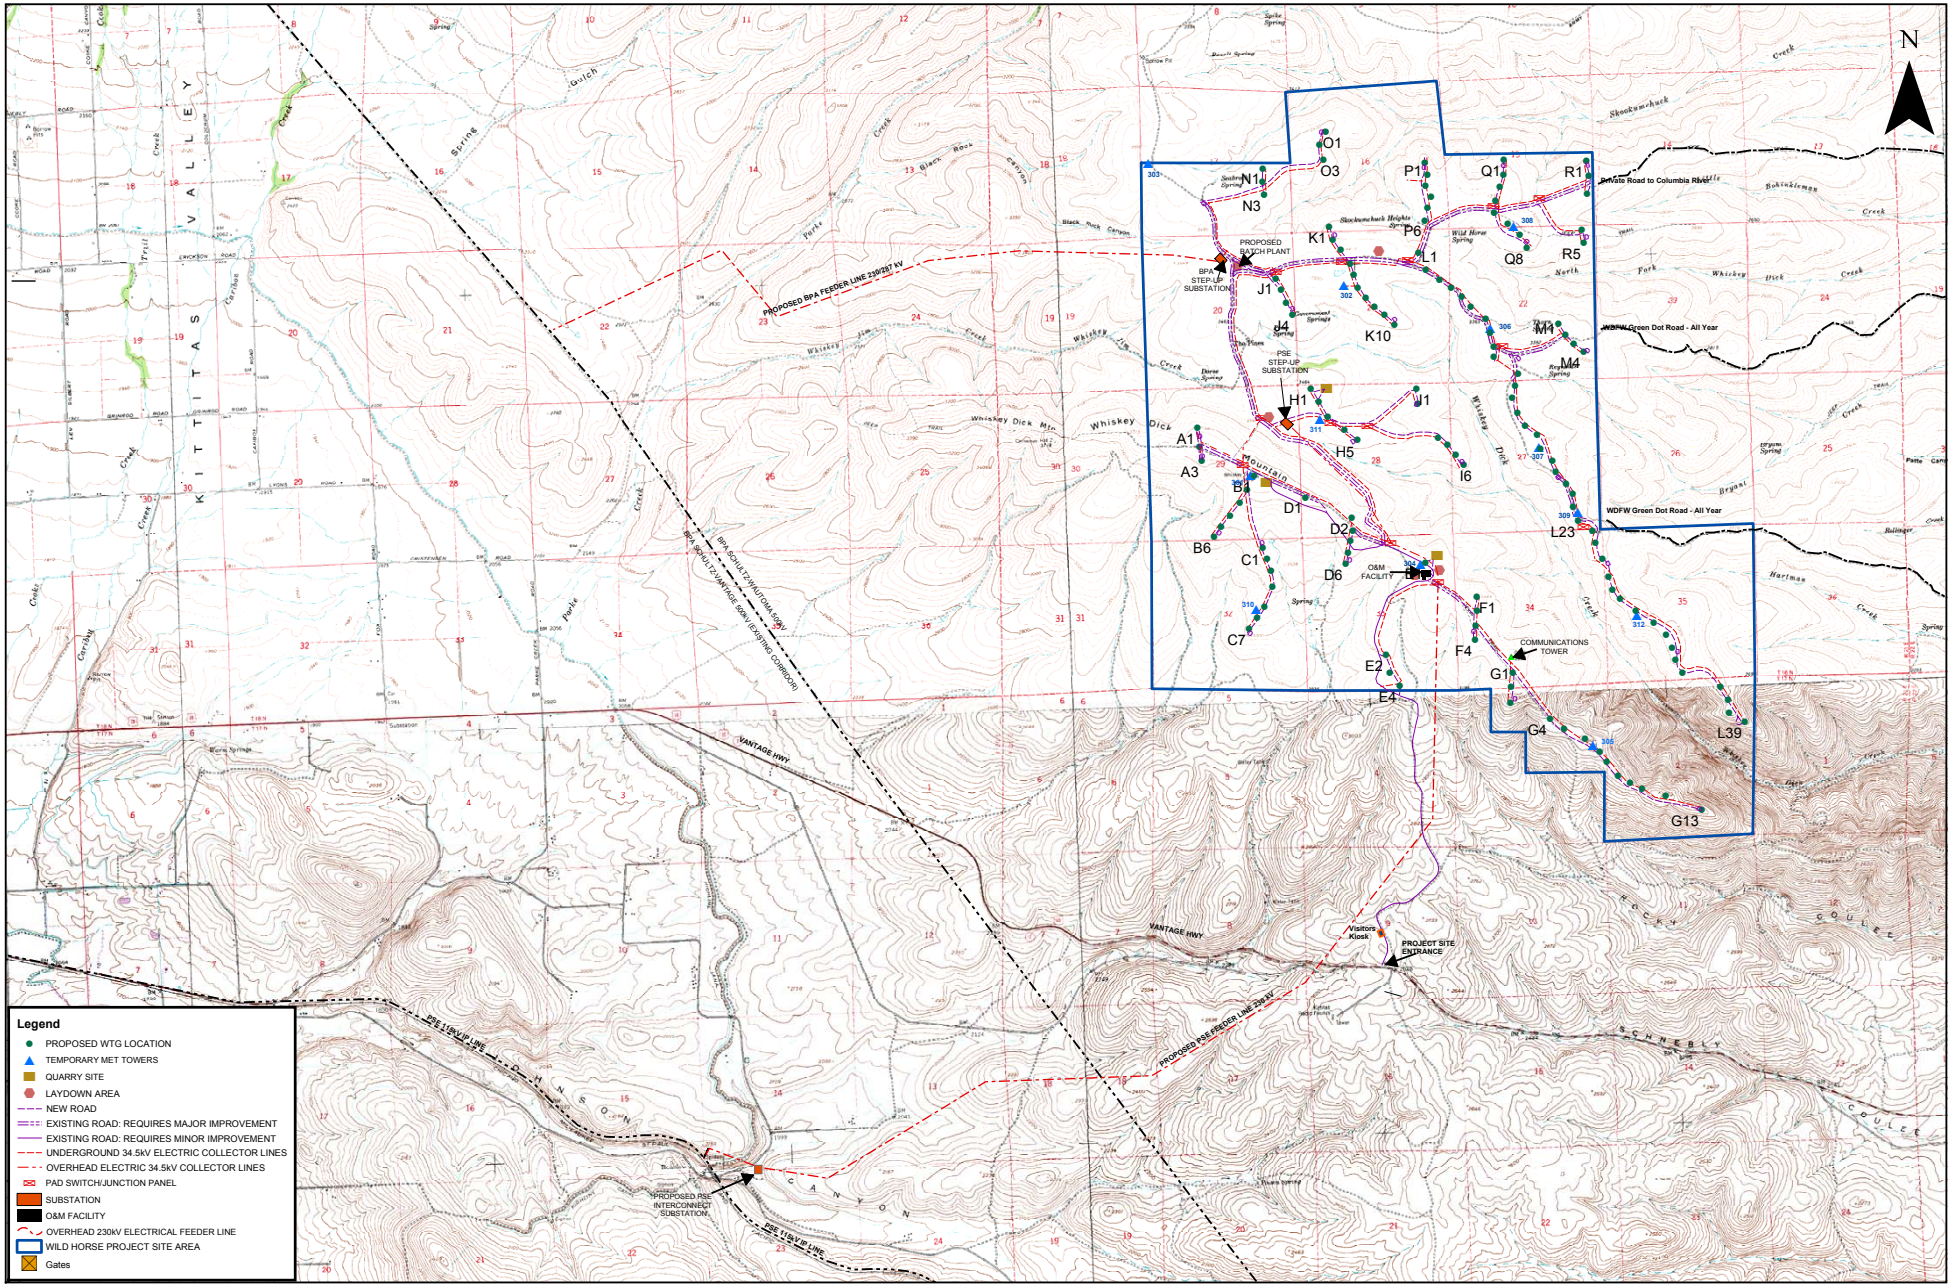

CONFIDENTIAL

PRELIMINARY

NOT FOR CONSTRUCTION

Wind Ridge Power Partners, LLC

Zilkha Renewable Energy

DWG: PROJECT SITE LAYOUT

DATE: JULY 2004

FILENAME: WH_Layout_06 2004.mxd

PROJECT SITE LAYOUT

Wild Horse Wind Power Project