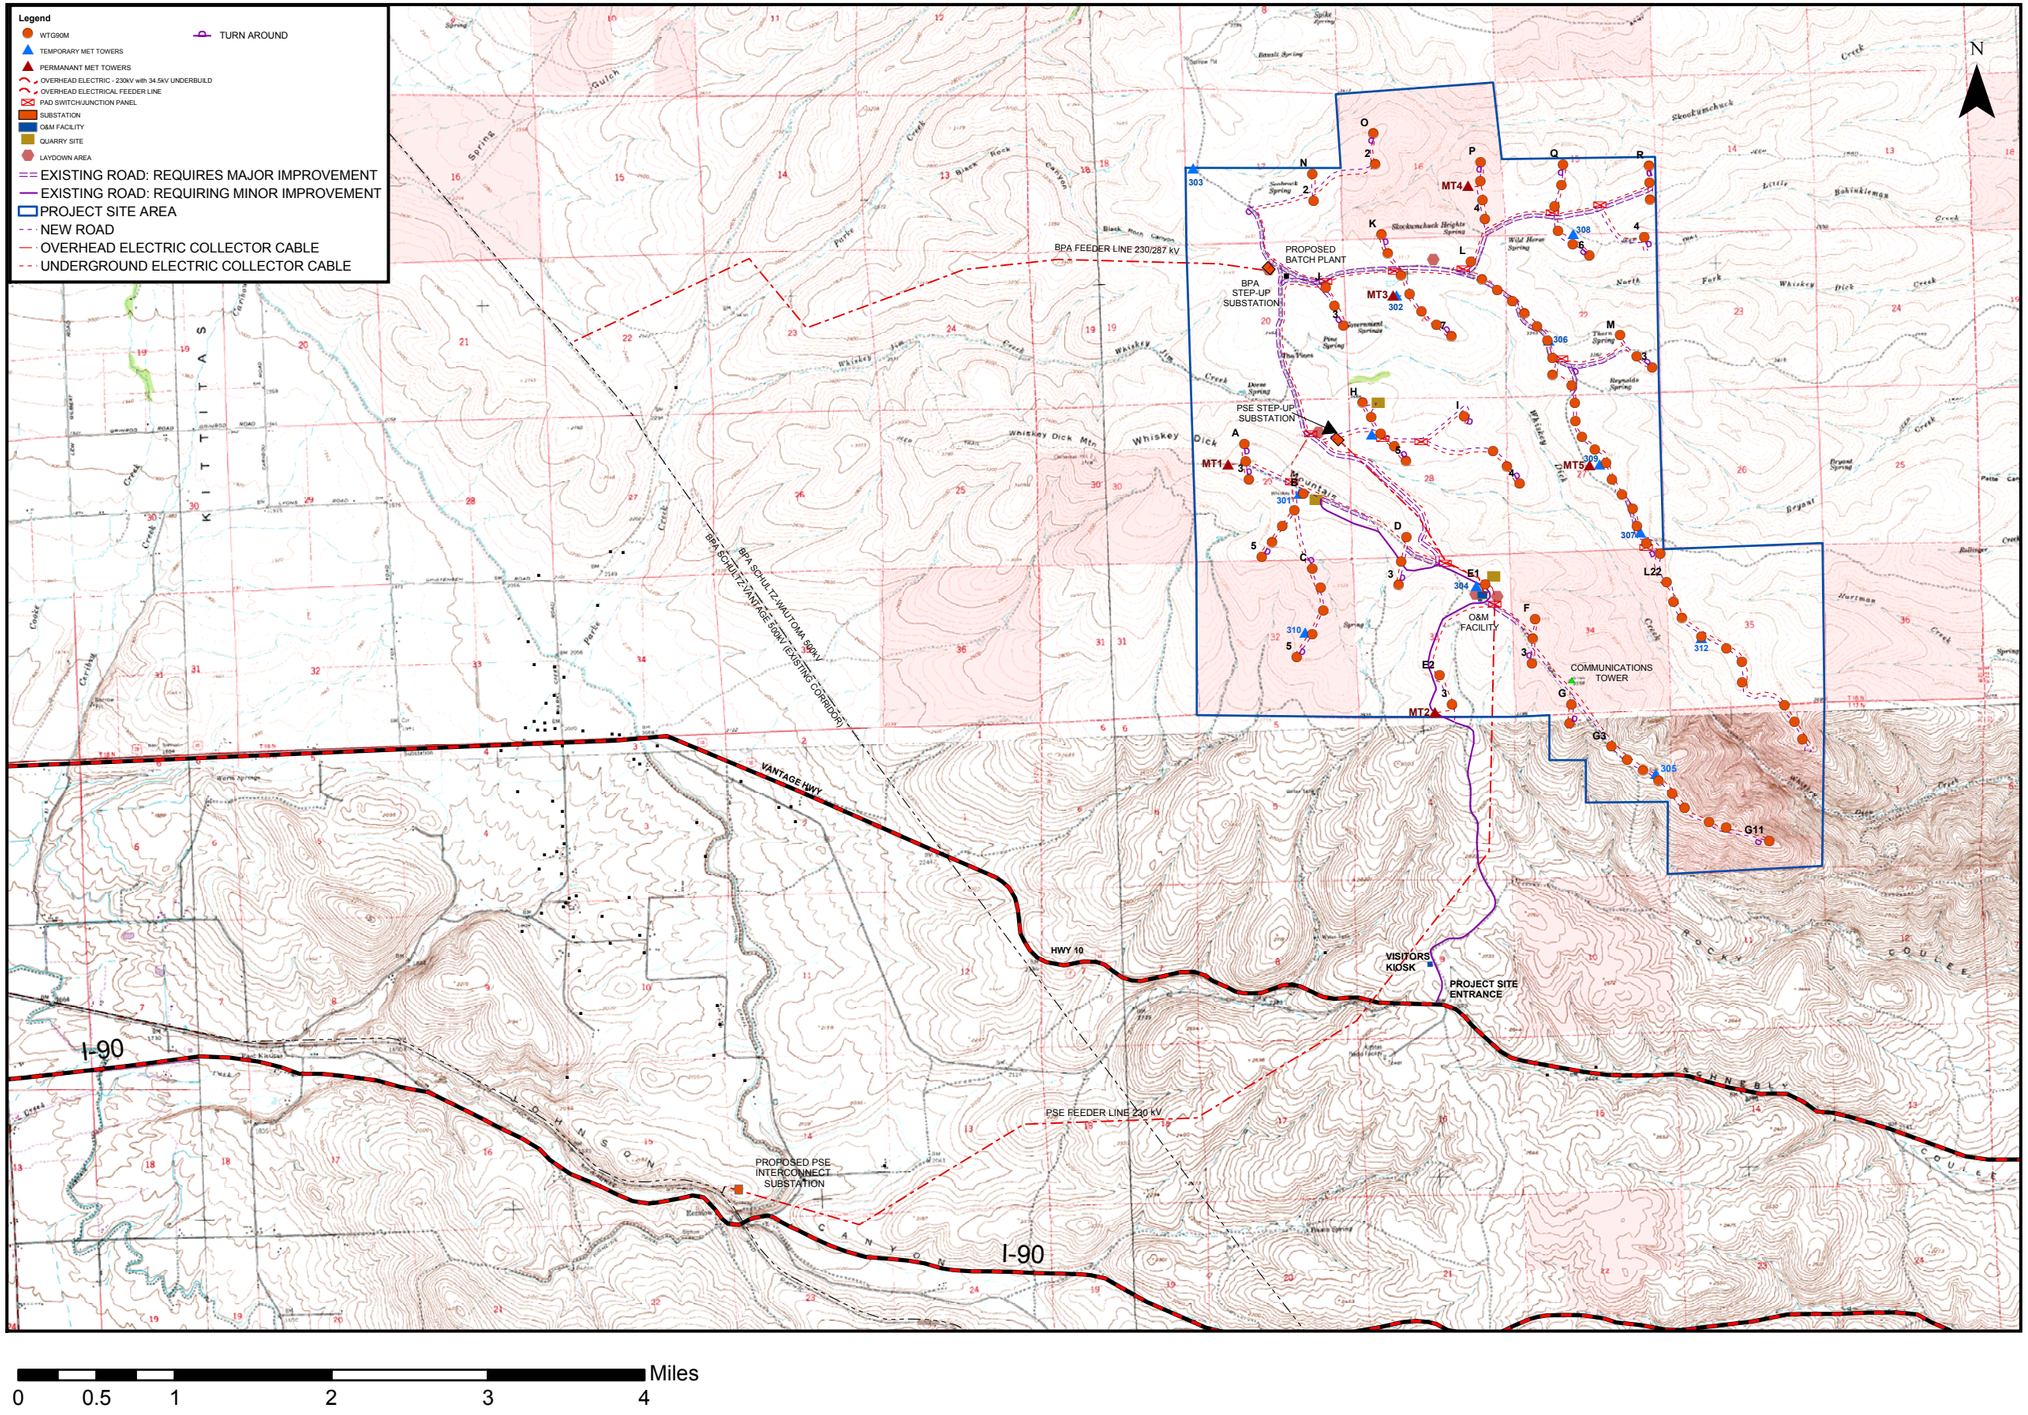

DWG: 90 METER PROJECT SITE LAYOUT

DATE: NOVEMBER 20, 2003

FILENAME: WH_Layout_90M.mxd

EXHIBIT 1-E
PROJECT SITE LAYOUT
USING 3MW/90M RD WTG

Wild Horse Wind Power Project

Sagebrush Power Partners, LLC

Zilkha Renewable Energy

PRELIMINARY

NOT FOR CONSTRUCTION