Dev 01/17/06 2:54pm – P:\w\WRPP00000001\0400CAD\Site Layout\WRPP0001_sitelayoutrevision 1-17-06 For PSE.dwg

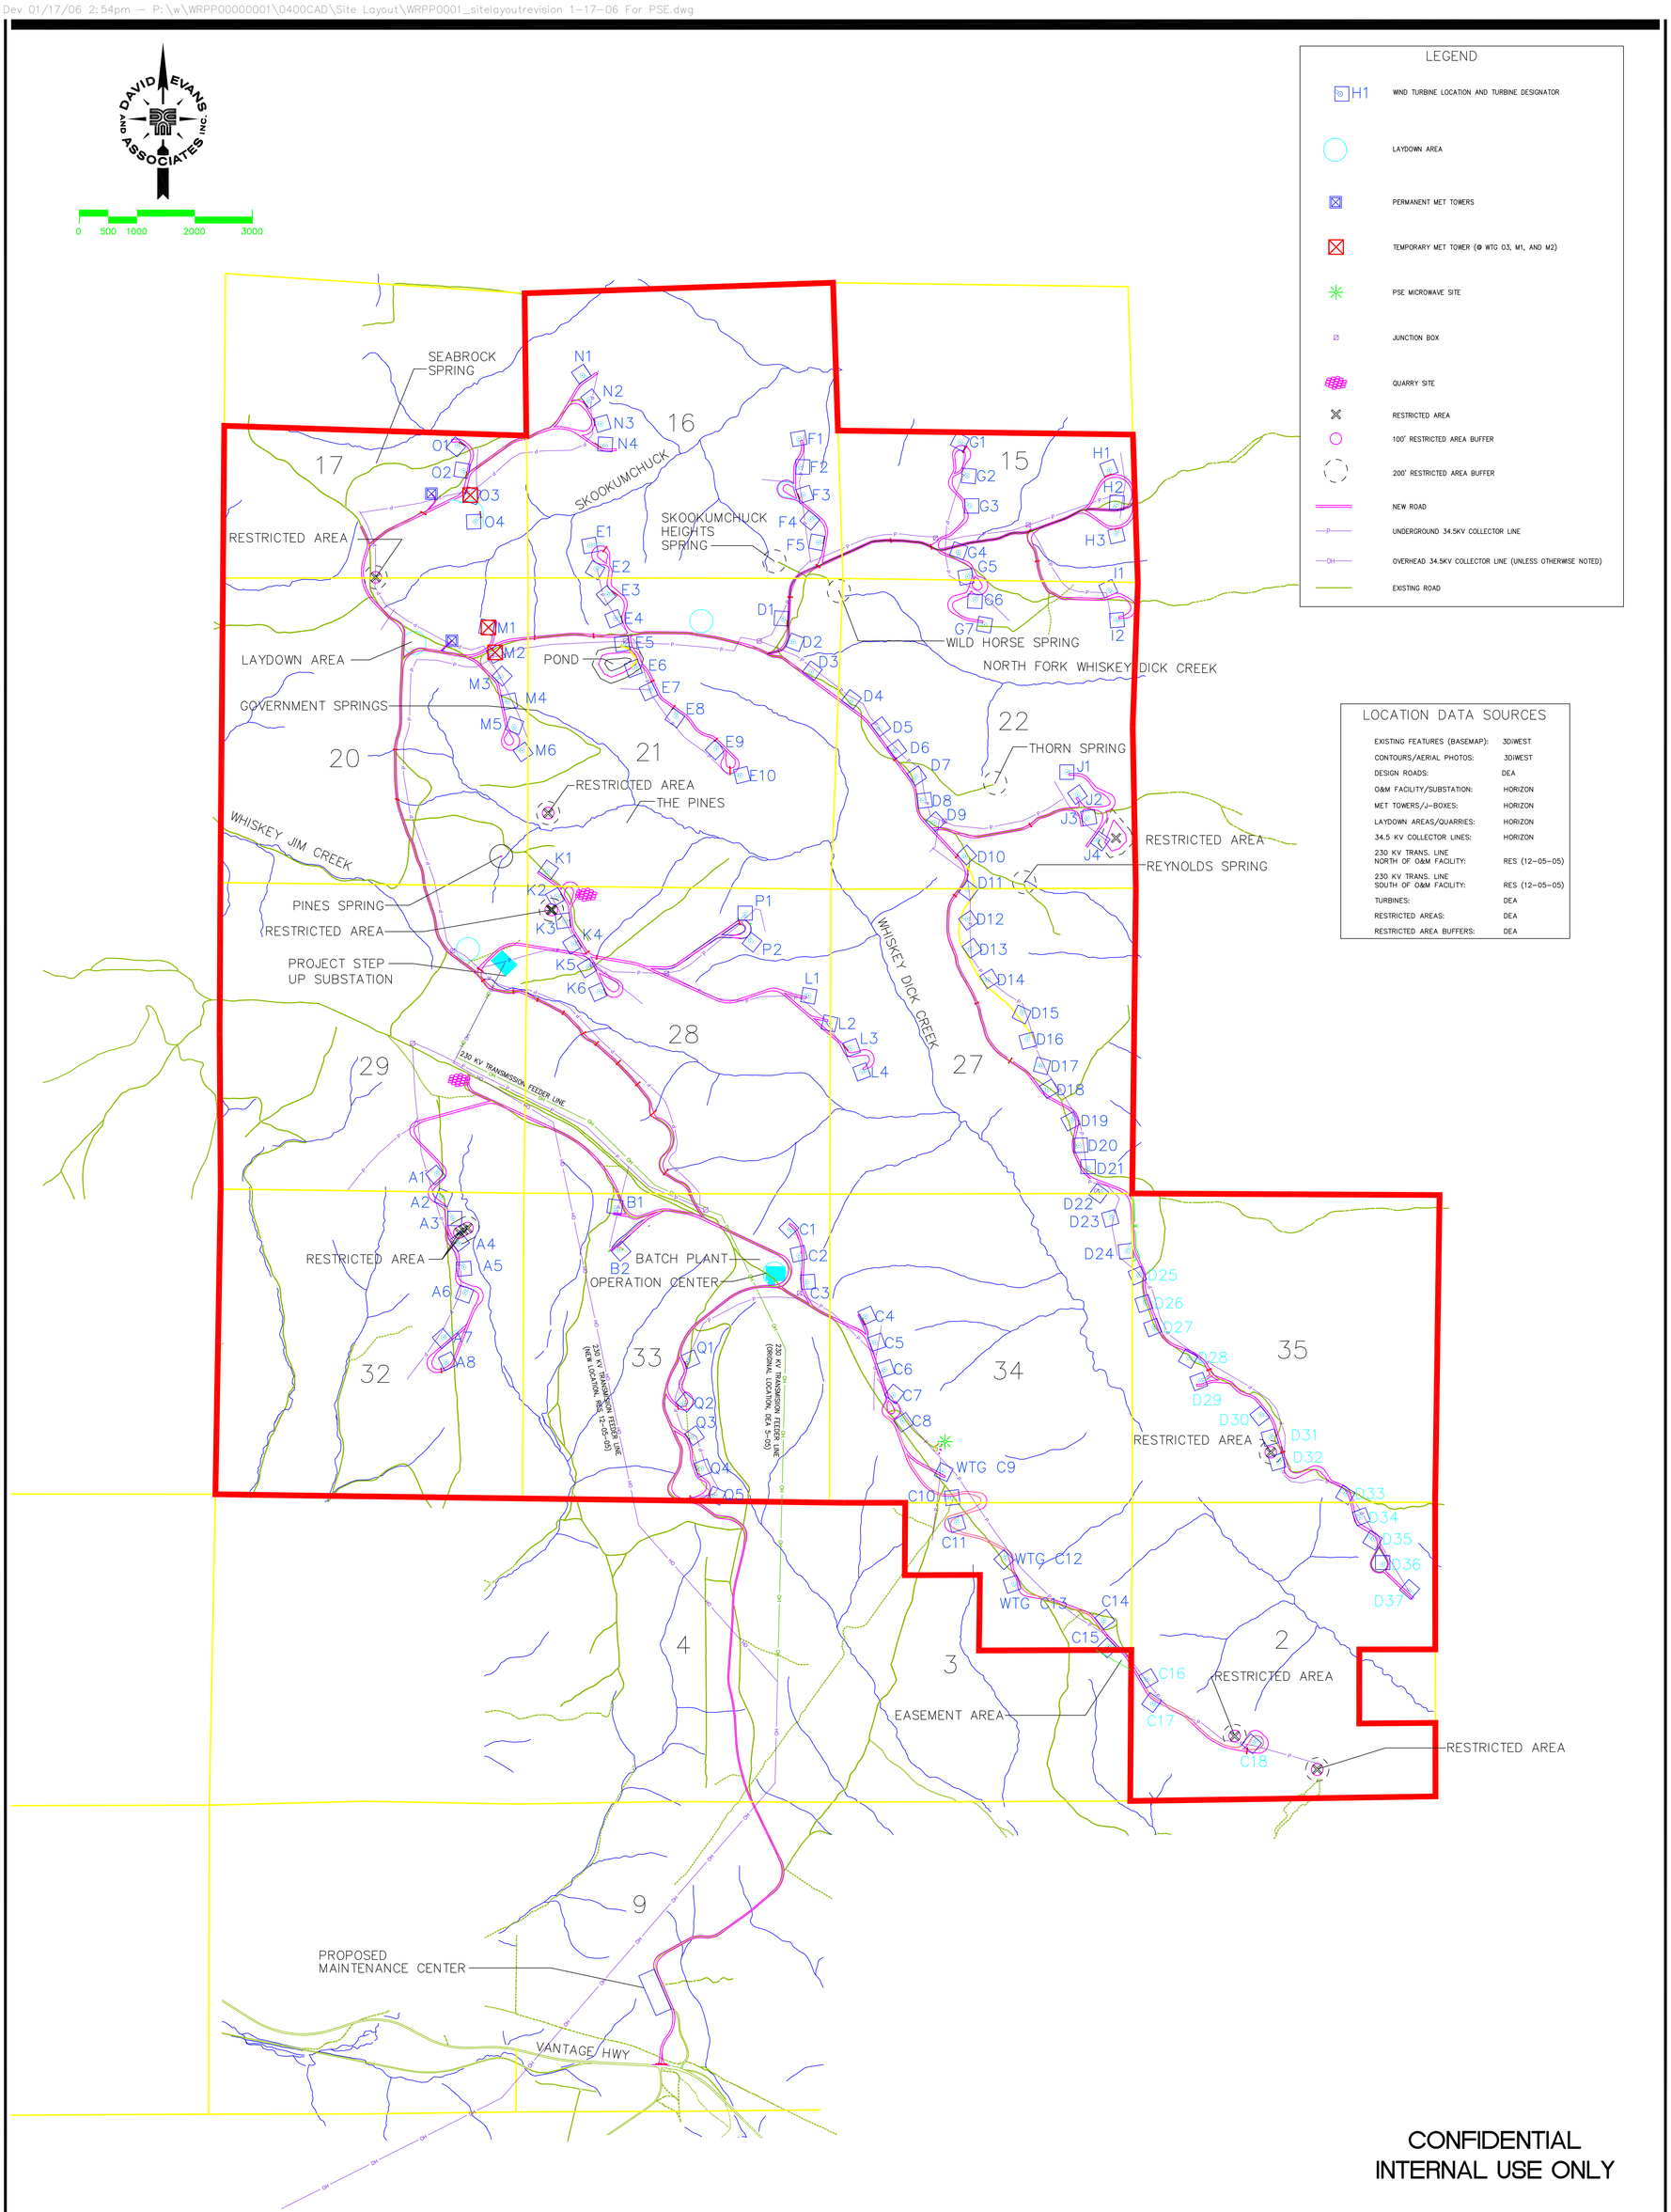

CONFIDENTIAL
INTERNAL USE ONLY

DAVID EVANS AND ASSOCIATES INC.
415 - 118th Avenue SE
Bellevue Washington 98005-3518
Phone: 425.519.6500

REVISIONS: APPD.
RESTRICTED AREAS 9-29-05
MOVED BATCH PLANT 9-30-05
ADDED EASEMENT SEC. 3 10-06-05
MOVED MAINT. CENTER 10-10-05
PROPOSED MAINT. CTR 10-12-05
MOVED TRANS. LINE 12-07-05
REV SITE BOUNDARY 1-16-06

DATE: JANUARY 16, 2006
DESIGN:
DRAWN: MAGR
CHECKED:
REVISION NUMBER: 9
SCALE: 1"=1000'
PROJECT NUMBER: WRPP0000-00
DRAWING FILE: sitelayoutrevision 12-07-05.dwg
SHEET NO. 1 OF 1

PROJECT SITE LAYOUT
WILD HORSE WIND POWER PROJECT
KITTITAS COUNTY, WASHINGTON